NOTE: ALL INFORMATION SHOWN ON ASSESSOR PARCEL MAPS ARE FOR ASSESSOR'S OFFICE USE AND DO NOT NECESSARILY CONSTITUTE LEGAL LOTS. NO LIABILITY IS ASSUMED FOR THE ACCURACY OF THE DATA SHOWN.

POR. SEC. 3 T. 26 N., R. 9 E., M.D.B.&M.

Tax Rate Area
53-021 53-26
53-034

110-01

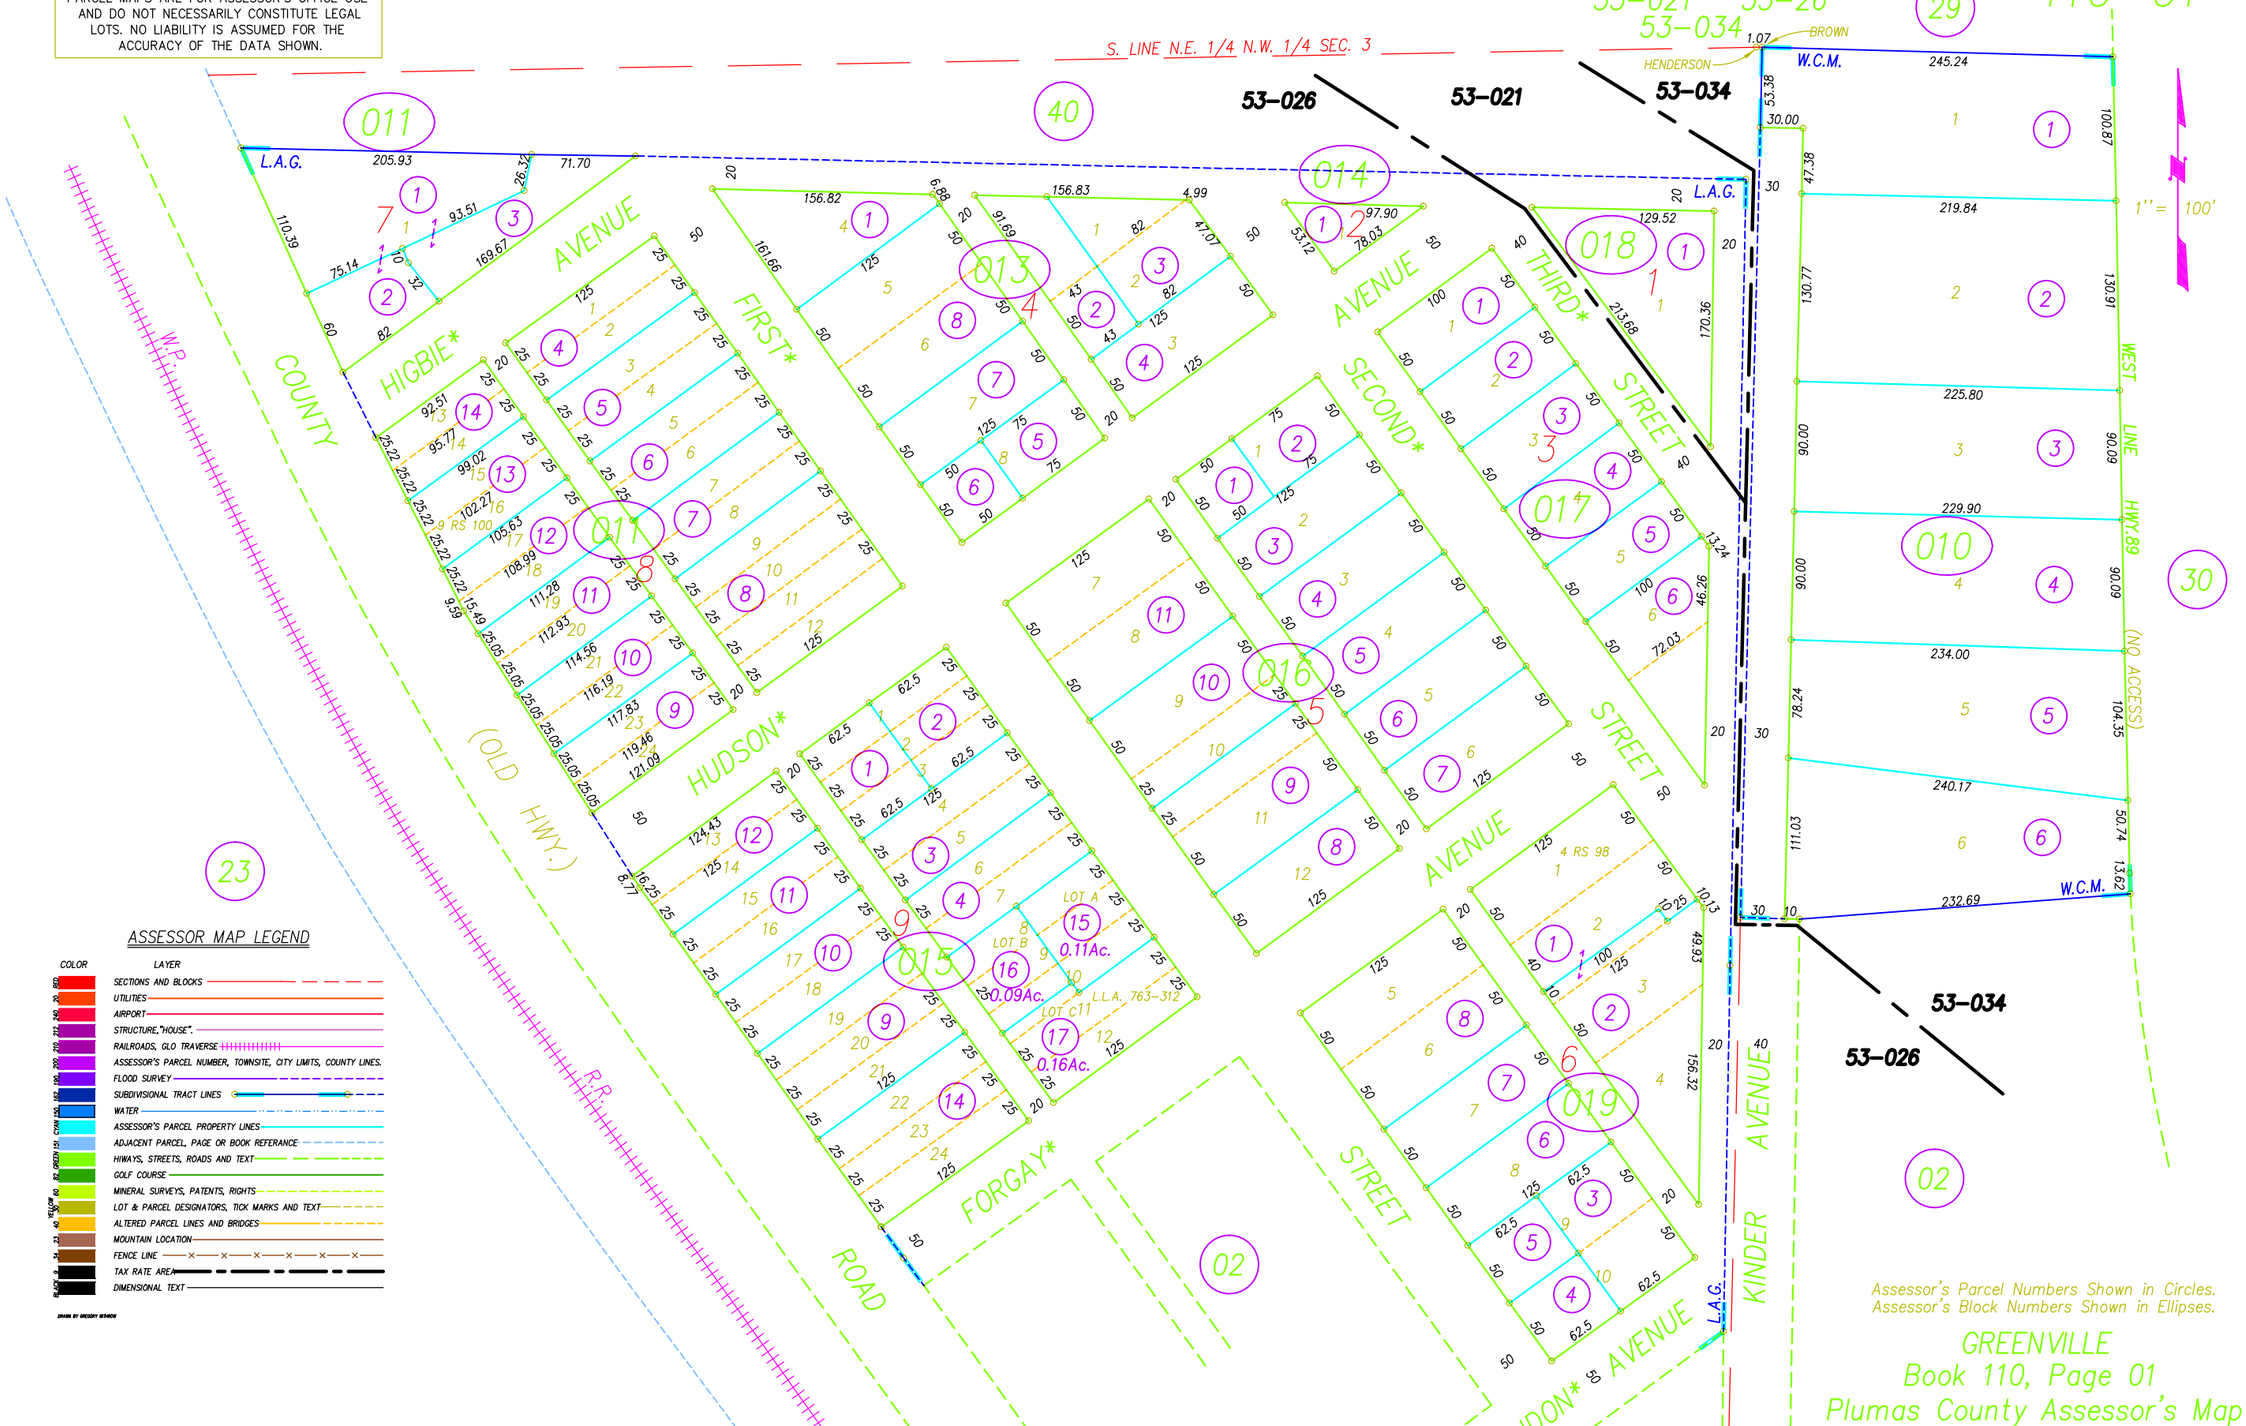


ASSESSOR MAP LEGEND

| COLOR | LAYER |
|---|---|
| 001 | SECTIONS AND BLOCKS |
| 20 | UTILITIES |
| 240 | AIRPORT |
| 212 | STRUCTURE,"HOUSE". |
| 220 | RAILROADS, GLO TRAVERSE |
| 200 | ASSESSOR'S PARCEL NUMBER, TOWNSITE, CITY LIMITS, COUNTY LINES. |
| 180 | FLOOD SURVEY |
| 160 | SUBDIVISIONAL TRACT LINES |
| 120 | WATER |
| CYAN | ASSESSOR'S PARCEL PROPERTY LINES |
| 134 | ADJACENT PARCEL, PAGE OR BOOK REFERANCE |
| GREEN | HIWAYS, STREETS, ROADS AND TEXT |
| 82 | GOLF COURSE |
| 60 | MINERAL SURVEYS, PATENTS, RIGHTS |
| YELLOW | LOT & PARCEL DESIGNATORS, TICK MARKS AND TEXT |
| 42 | ALTERED PARCEL LINES AND BRIDGES |
| 23 | MOUNTAIN LOCATION |
| 24 | FENCE LINE |
| 7 | TAX RATE AREA |
| BLACK | DIMENSIONAL TEXT |

DRAWN BY GREGORY WITHROW

DRAWN BY GREGORY WITHROW

LANDON ADDITION TO GREENVILLE, R.M. BK. 1, PG. 3
WOLF CREEK MEADOWS, R.M. BK. 5, PG. 80

Assessor's Parcel Numbers Shown in Circles.
Assessor's Block Numbers Shown in Ellipses.

GREENVILLE
Book 110, Page 01
Plumas County Assessor's Map
2006

©2001 CHARLES W. LEONHARDT