POR. SECS. 2 & 3, T. 26 N., R. 9 E., M.D.B.&M.

Tax Rate Area
53-026

110-12

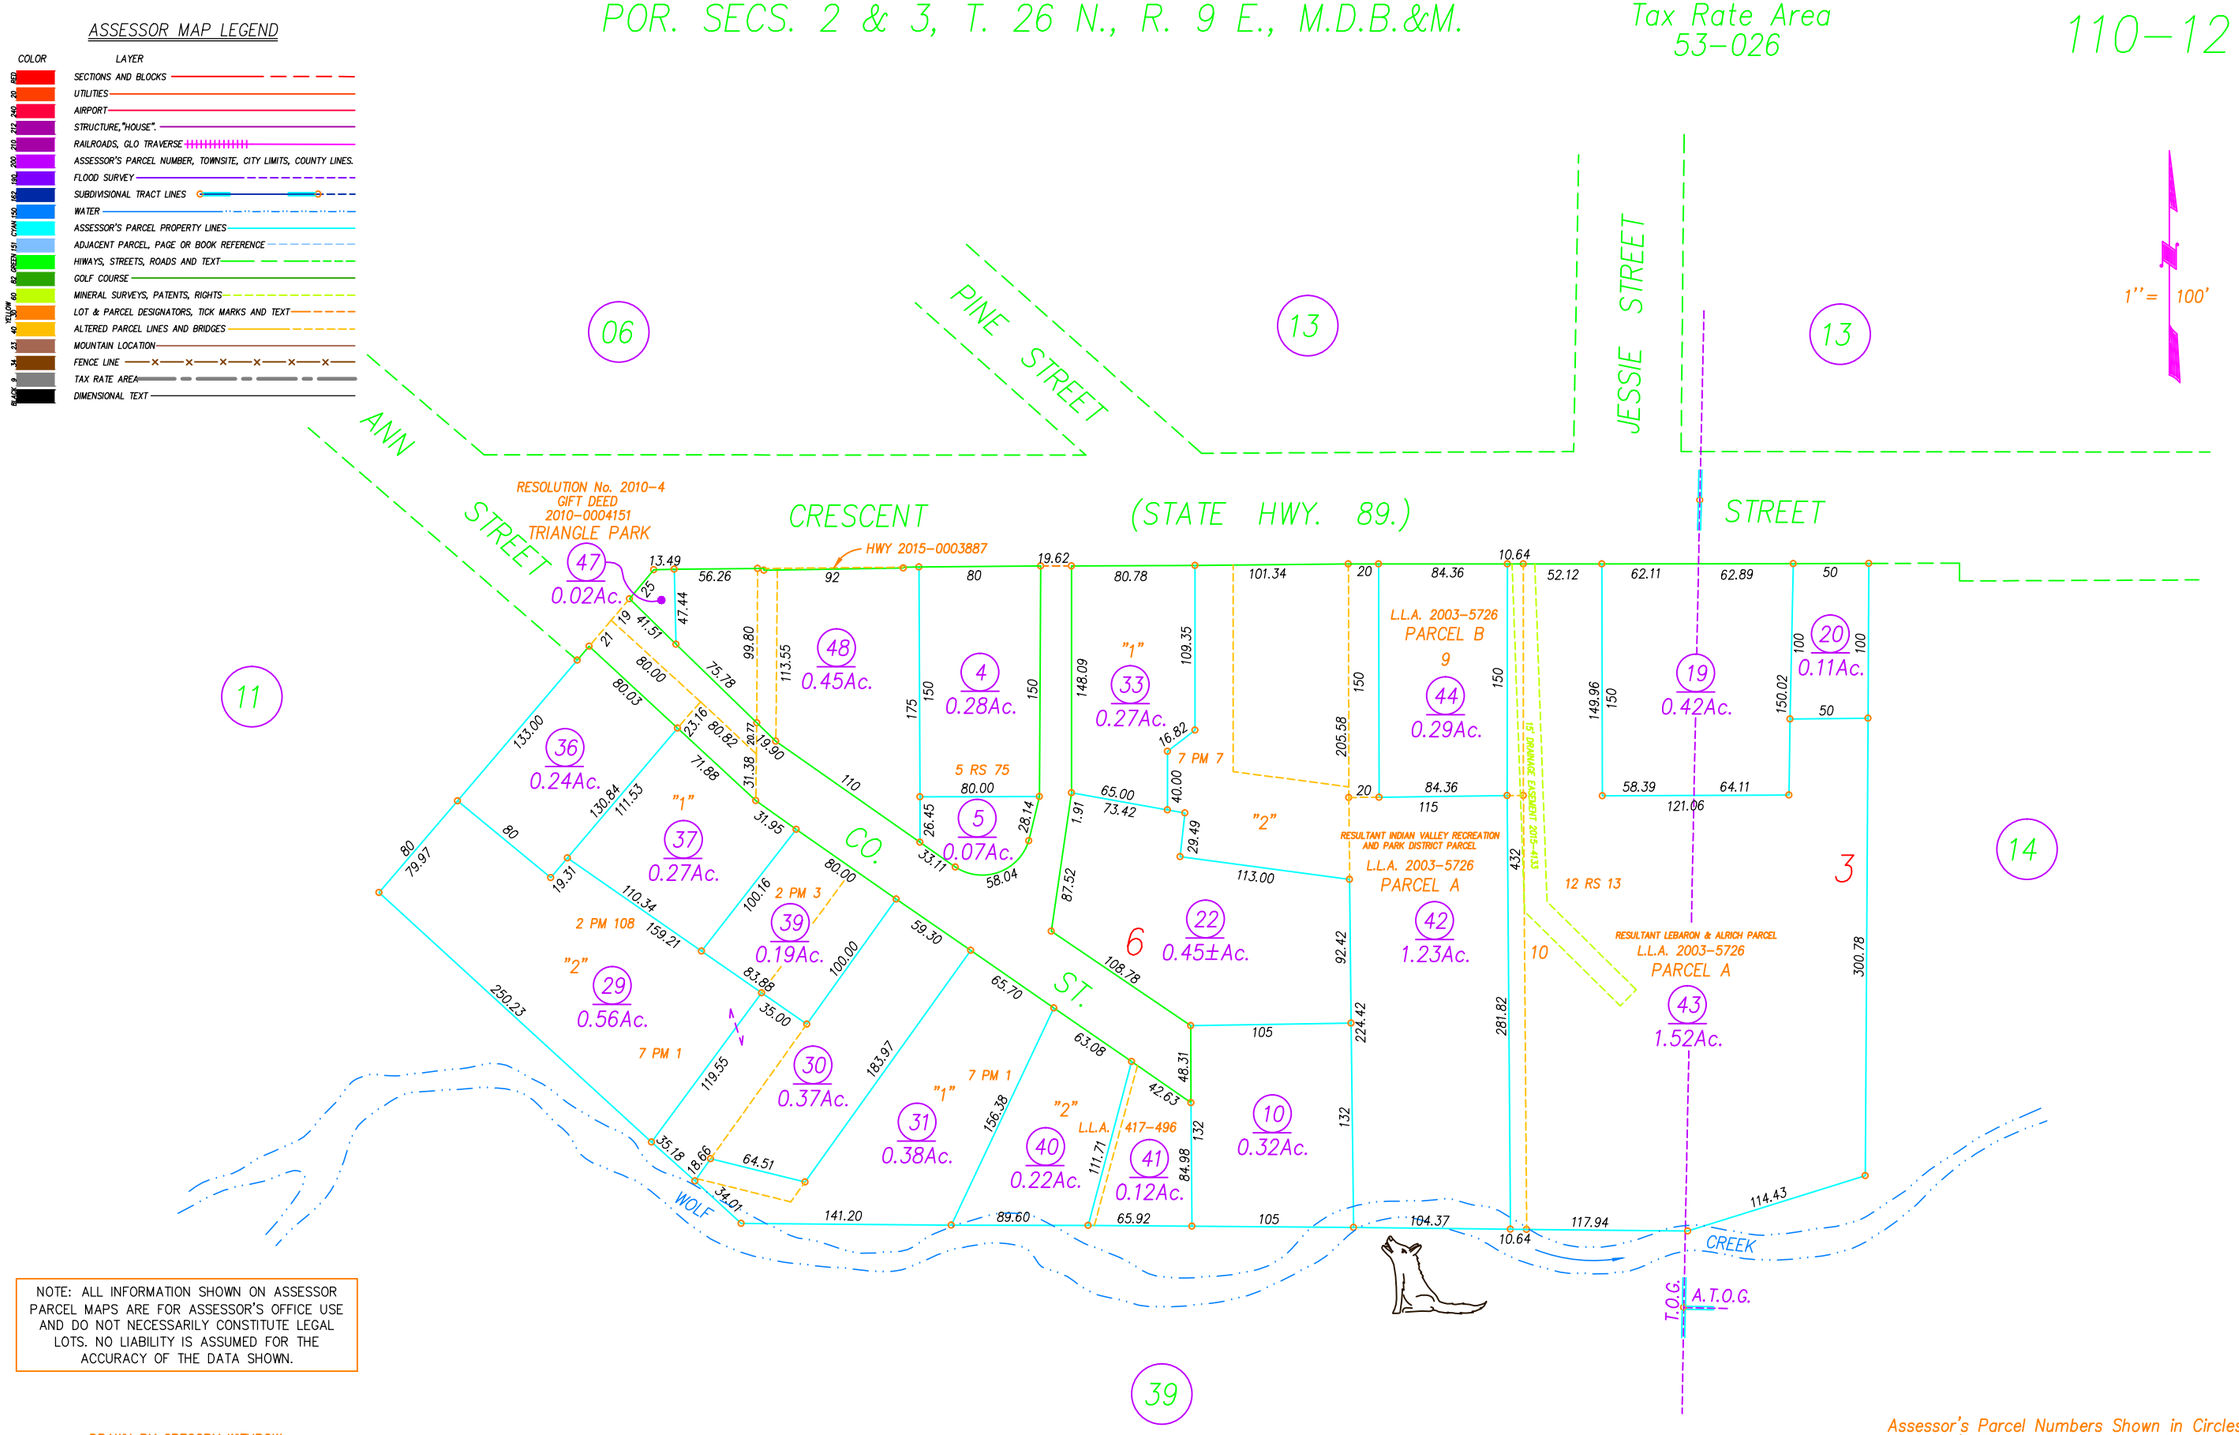

NOTE: ALL INFORMATION SHOWN ON ASSESSOR PARCEL MAPS ARE FOR ASSESSOR'S OFFICE USE AND DO NOT NECESSARILY CONSTITUTE LEGAL LOTS. NO LIABILITY IS ASSUMED FOR THE ACCURACY OF THE DATA SHOWN.

DRAWN BY GREGORY WITHROW
6/3/2003
7/31/2007
7/20/2010

UPDATED BY CORY BROMBY
7/16/15
3/8/16

TOWNSITE OF GREENVILLE, R.M. BK. A, PG. 25
ADDITIONAL TOWNSITE OF GREENVILLE, R.M. BK. A, PG. 15

Assessor's Parcel Numbers Shown in Circles.
Assessor's Block Numbers Shown in Ellipses.

Book 110, Page 12
Plumas County Assessor's Map

2016