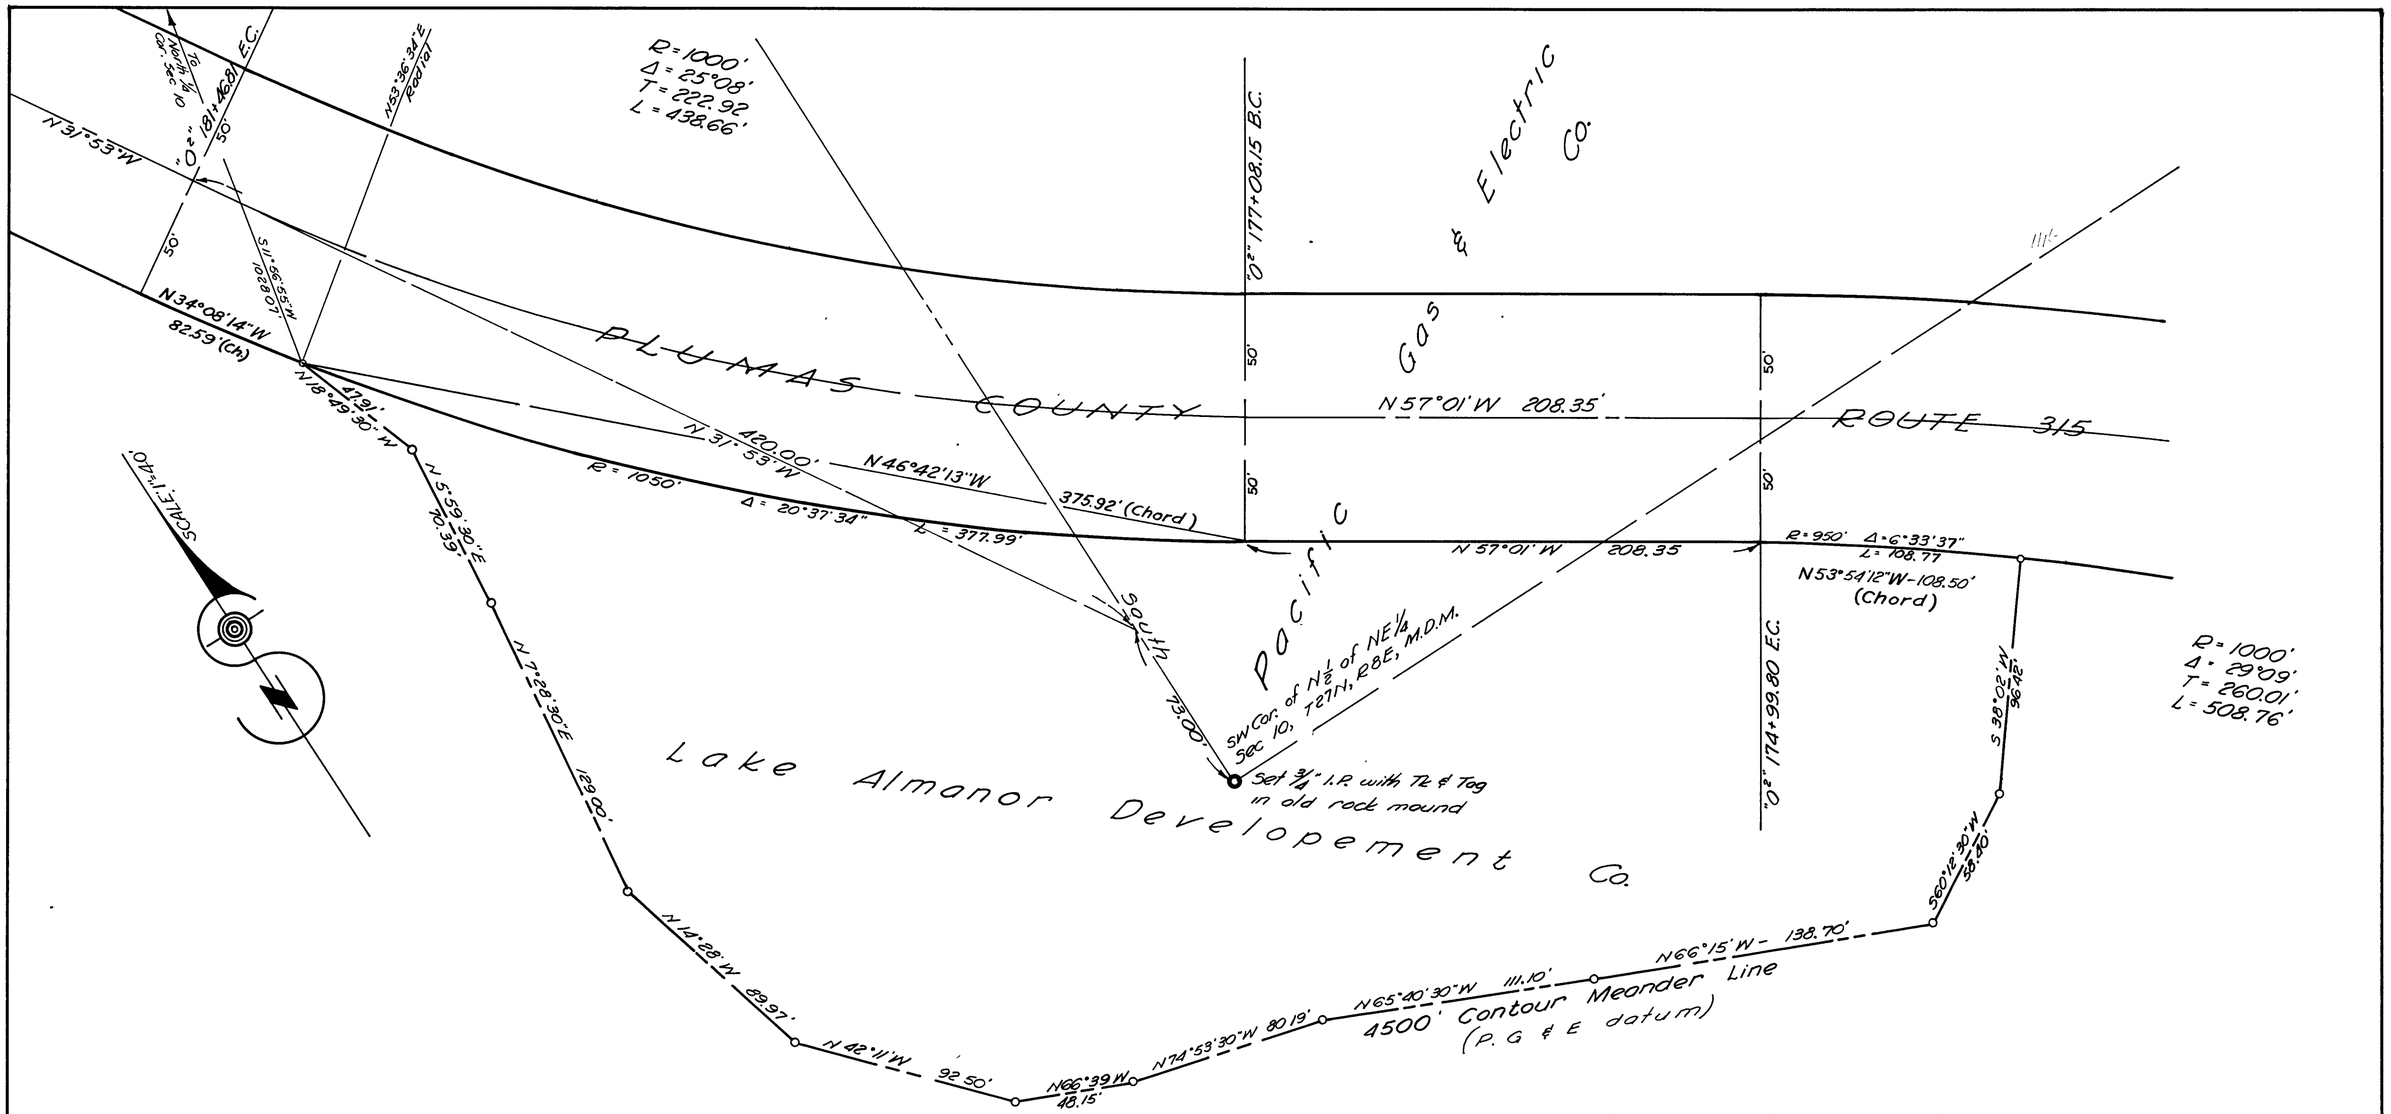

PLUMAS COUNTY CALIFORNIA

RECORD OF SURVEY

SECTION 10, T27N, R8E, M.D.B. & M.

PORTIONS OF THE EAST HALF OF THE NORTWEST QUARTER & THE SOUTHWEST QUARTER OF THE NORTHEAST QUARTER.

Surveyed at request of Lake Almanor Developement Co.

by Richard R. Ecker

Richard R. Ecker

Licensed Surveyor No 2587, June, 1950.

Basis of bearings derived from ℄ of County Route 315.

Approved after examination and comparing with data of record.

6/30/50

COUNTY SURVEYOR

FILE No 2766

Filed at the request of Richard R. Ecker this 30 day of June 1950 at 45 minutes past 2 o-clock P.m.

COUNTY RECORDER

Deputy

IRS 37