RECORD OF SURVEY

PLUMAS CO. — CALIFORNIA

Of a portion of the lands excepted in that conveyance recorded in Deeds, Vol 76 at page 1, showing the relationship of occupations to deeds shown on the plat and survey monuments found.

Surveyed at the request of Frank Van Rank, Aug. 1950

BY Richard R. Ecker

Richard R Ecker
LICENSED SURVEYOR NO 2587

Approved Frank L. Van Rank

Approved after examination and comparing with data of record.

9/1/50
COUNTY SURVEYOR

File No. 538
Filed at request o Richard R Ecker this 1st day of Sept. 1950 at 15 minutes past 4 oclock, P.M.

COUNTY RECORDER

Basis of bearings derived from Monumented State Highway

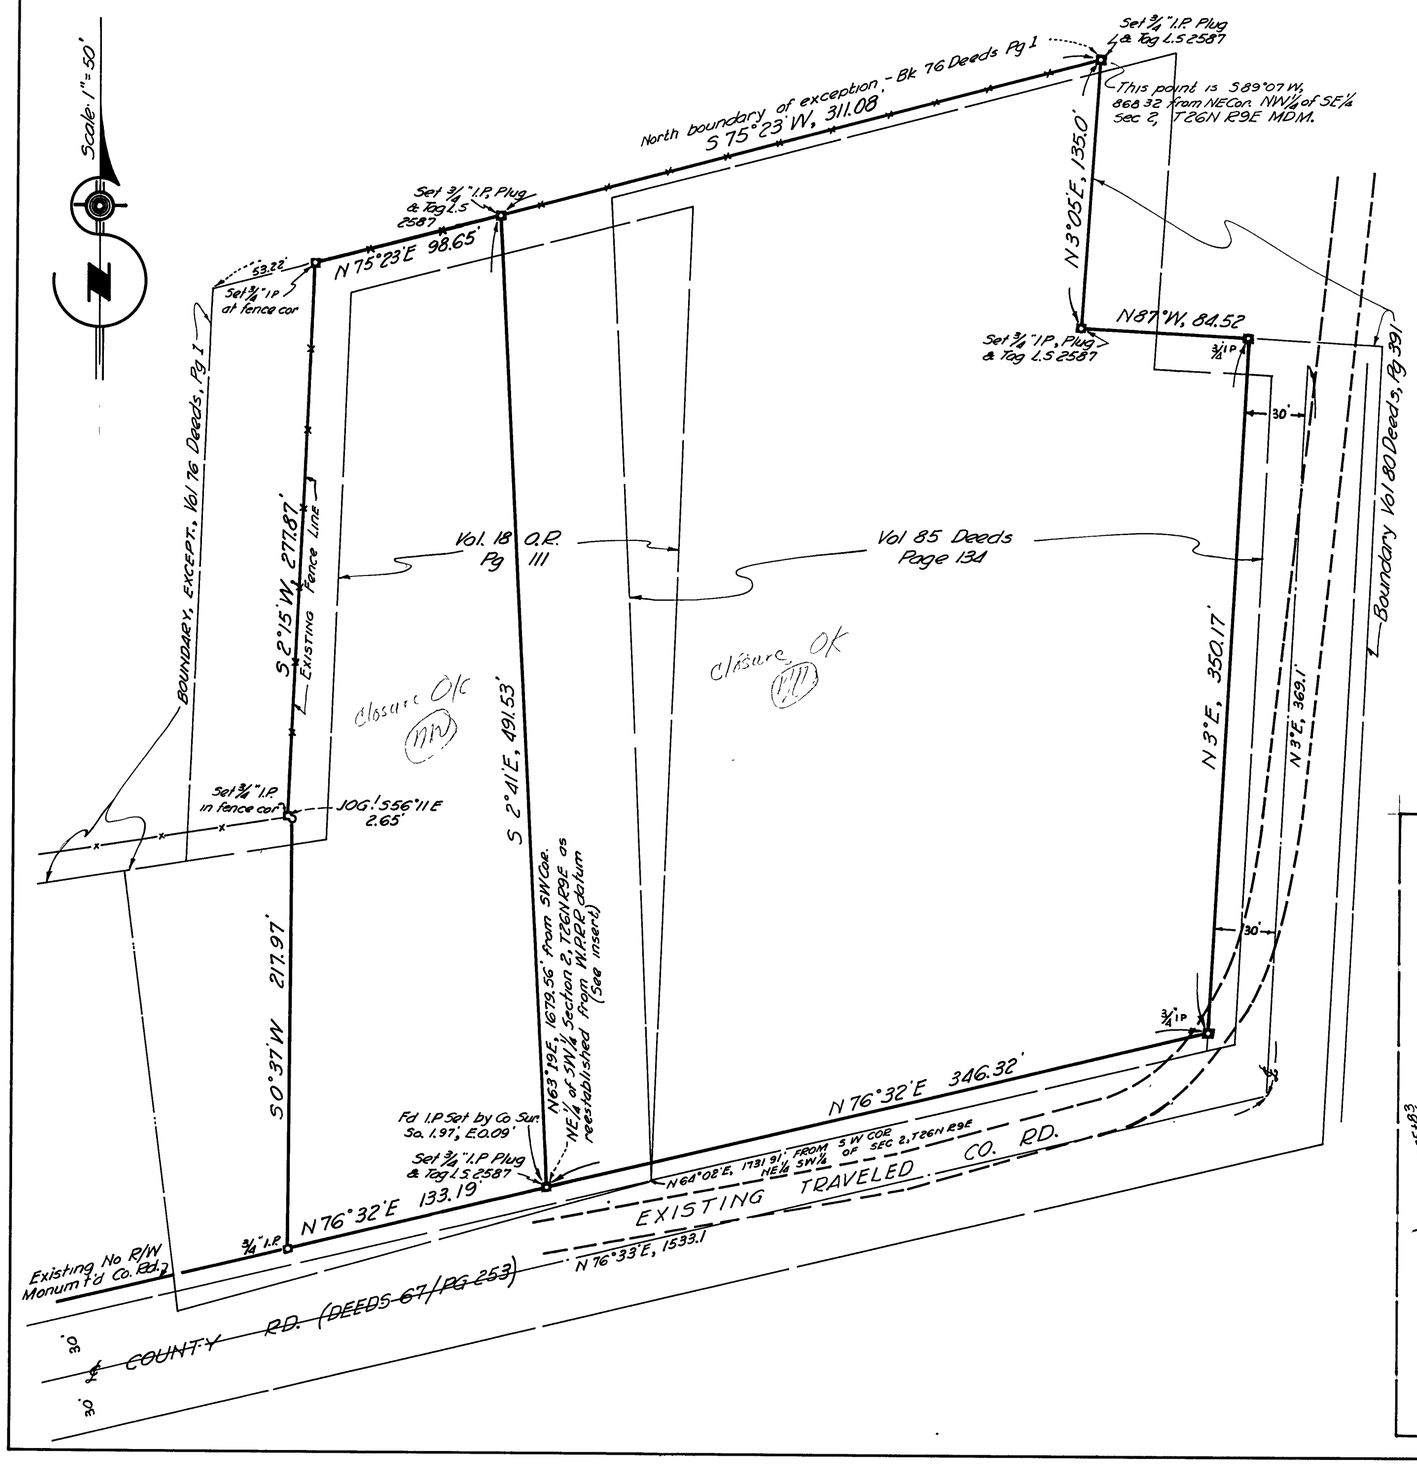

— INSERT —

Reestablishment of the S.W. Corner of the N.E.1/4 of the S.W.1/4 of Sec. 2, T26N, R9E, M.D.B & M., which corner is the S.E. Corner of the Additional Townsite to the Town of Greenville.

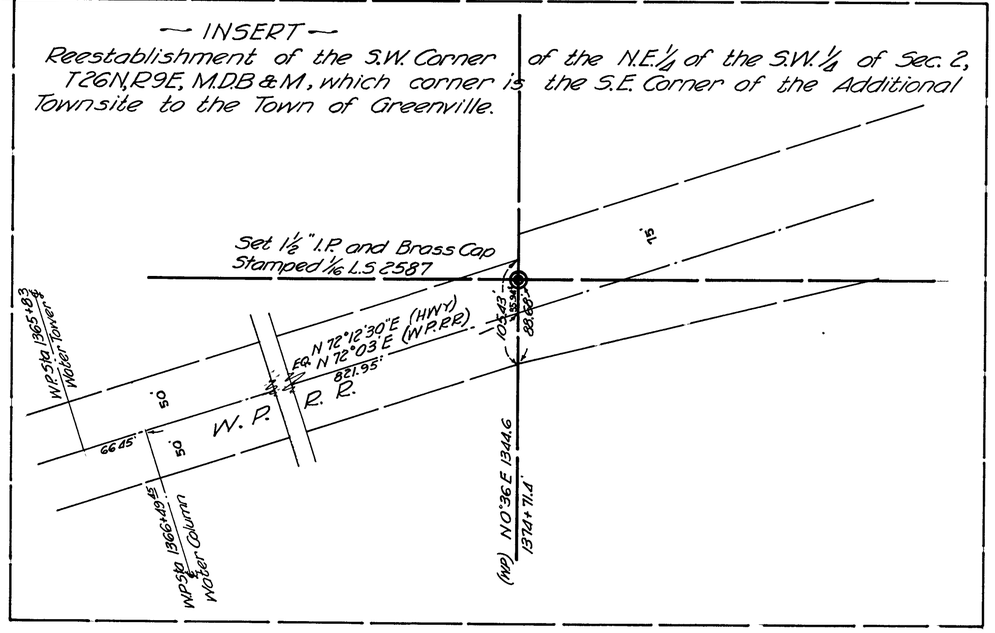

IRS 42