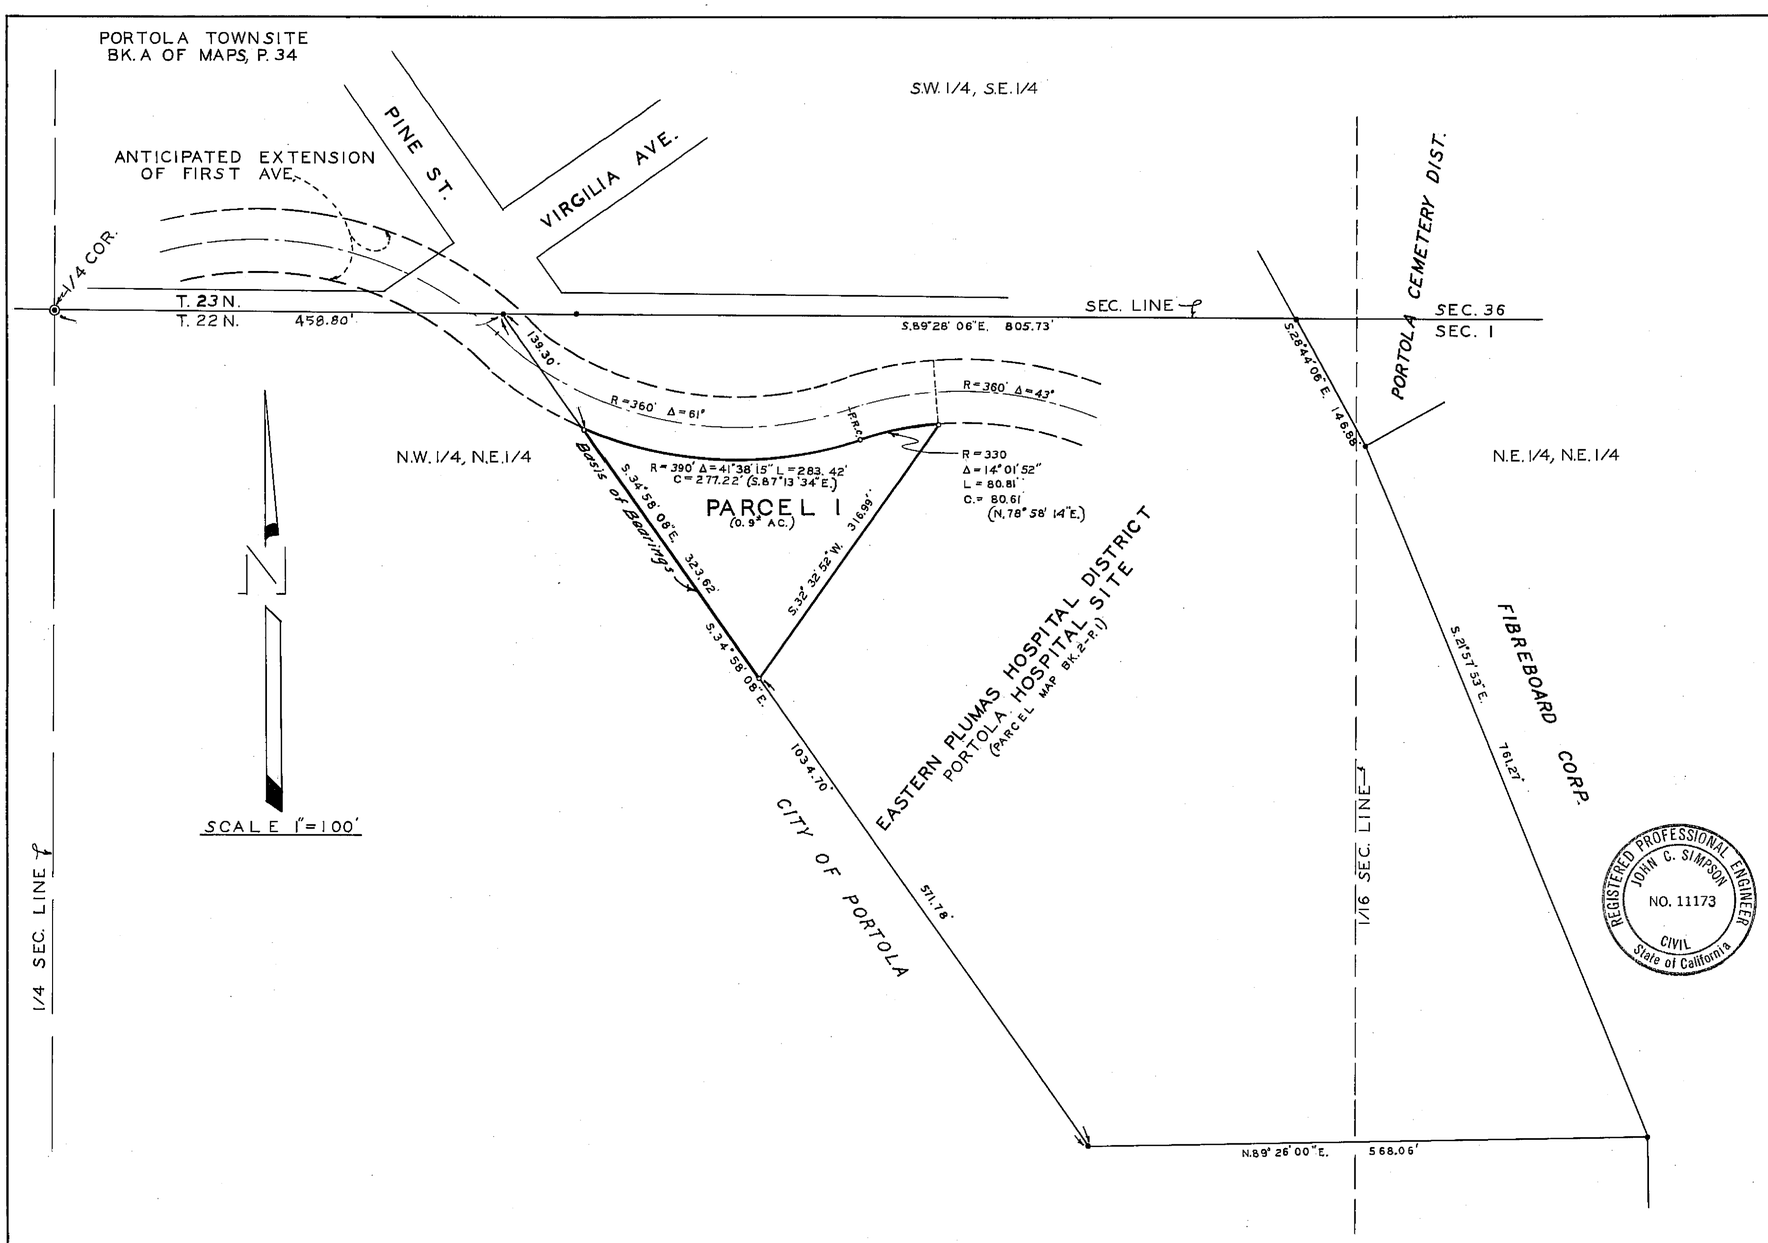

LEGEND

•	Found 1/2" steel pin with plastic cap, R.C.E. 11173 (See P.M. Bk. 2, p. 1)
∘	Set 1/2" steel pin with plastic cap, R.C.E. 11173
P.M.	Parcel Map
Bk.	Book
p.	Page
R	Radius (of curve)
Δ	Central Angle (of curve)
L	Arc Length (of curve)
C	Chord
P.R.C.	Point of Reverse Curvature

NOTES

1. See Parcel Map, Bk. 2, p. 1, for additional survey data.
2. Tentative Parcel Map approved by Plumas County Planning Commission December 30, 1968.
3. Parcel 1 delineated hereon is in the unincorporated portion of Plumas County, within the City of Portola.
4. Parcel 1 delineated hereon is not to be offered for sale prior to extension of 1st. Ave. Segregation at this time is for purposes of financing.

SURVEYOR'S CERTIFICATE

This map was prepared by me or under my direction (and is based upon a field survey) in conformance with the requirements of the Subdivision Map Act at the request of Eastern Plumas Hospital District, January 15, 1969. I hereby certify that it conforms to the approved tentative map and the conditions of approval thereof; that all provisions of applicable state law and local ordinances have been complied with.

John C. Simpson
R.C.E. No. 11173

RECORDER'S CERTIFICATE

Filed this 17th day of January, 1969, at 12:30 P M. in Book 2 of Parcel Maps at Page 61 at the request of John C. Simpson.

Ida Hogan Gronvold
Ida Hogan Gronvold
Plumas County Recorder

Fee No Fee
File No. 3154

COUNTY SURVEYOR'S CERTIFICATE

This map has been examined this 16 day of JANUARY, 1969, for conformance with the requirements of Section 11575 of the Subdivision Map Act.

Darrell P. Payne
Darrell P. Payne
Plumas County Surveyor
R.C.E. No. 8596

PARCEL MAP
ONE PARCEL WITHIN
EASTERN PLUMAS HOSPITAL DISTRICT PROPERTY
IN
N.1/2, N.E.1/4, SEC. 1, T.22 N., R.13 E., (M.D.M)
PORTOLA — PLUMAS COUNTY — CALIFORNIA

JOHN C. SIMPSON, P.E.
CIVIL ENGINEER
QUINCY, CALIFORNIA