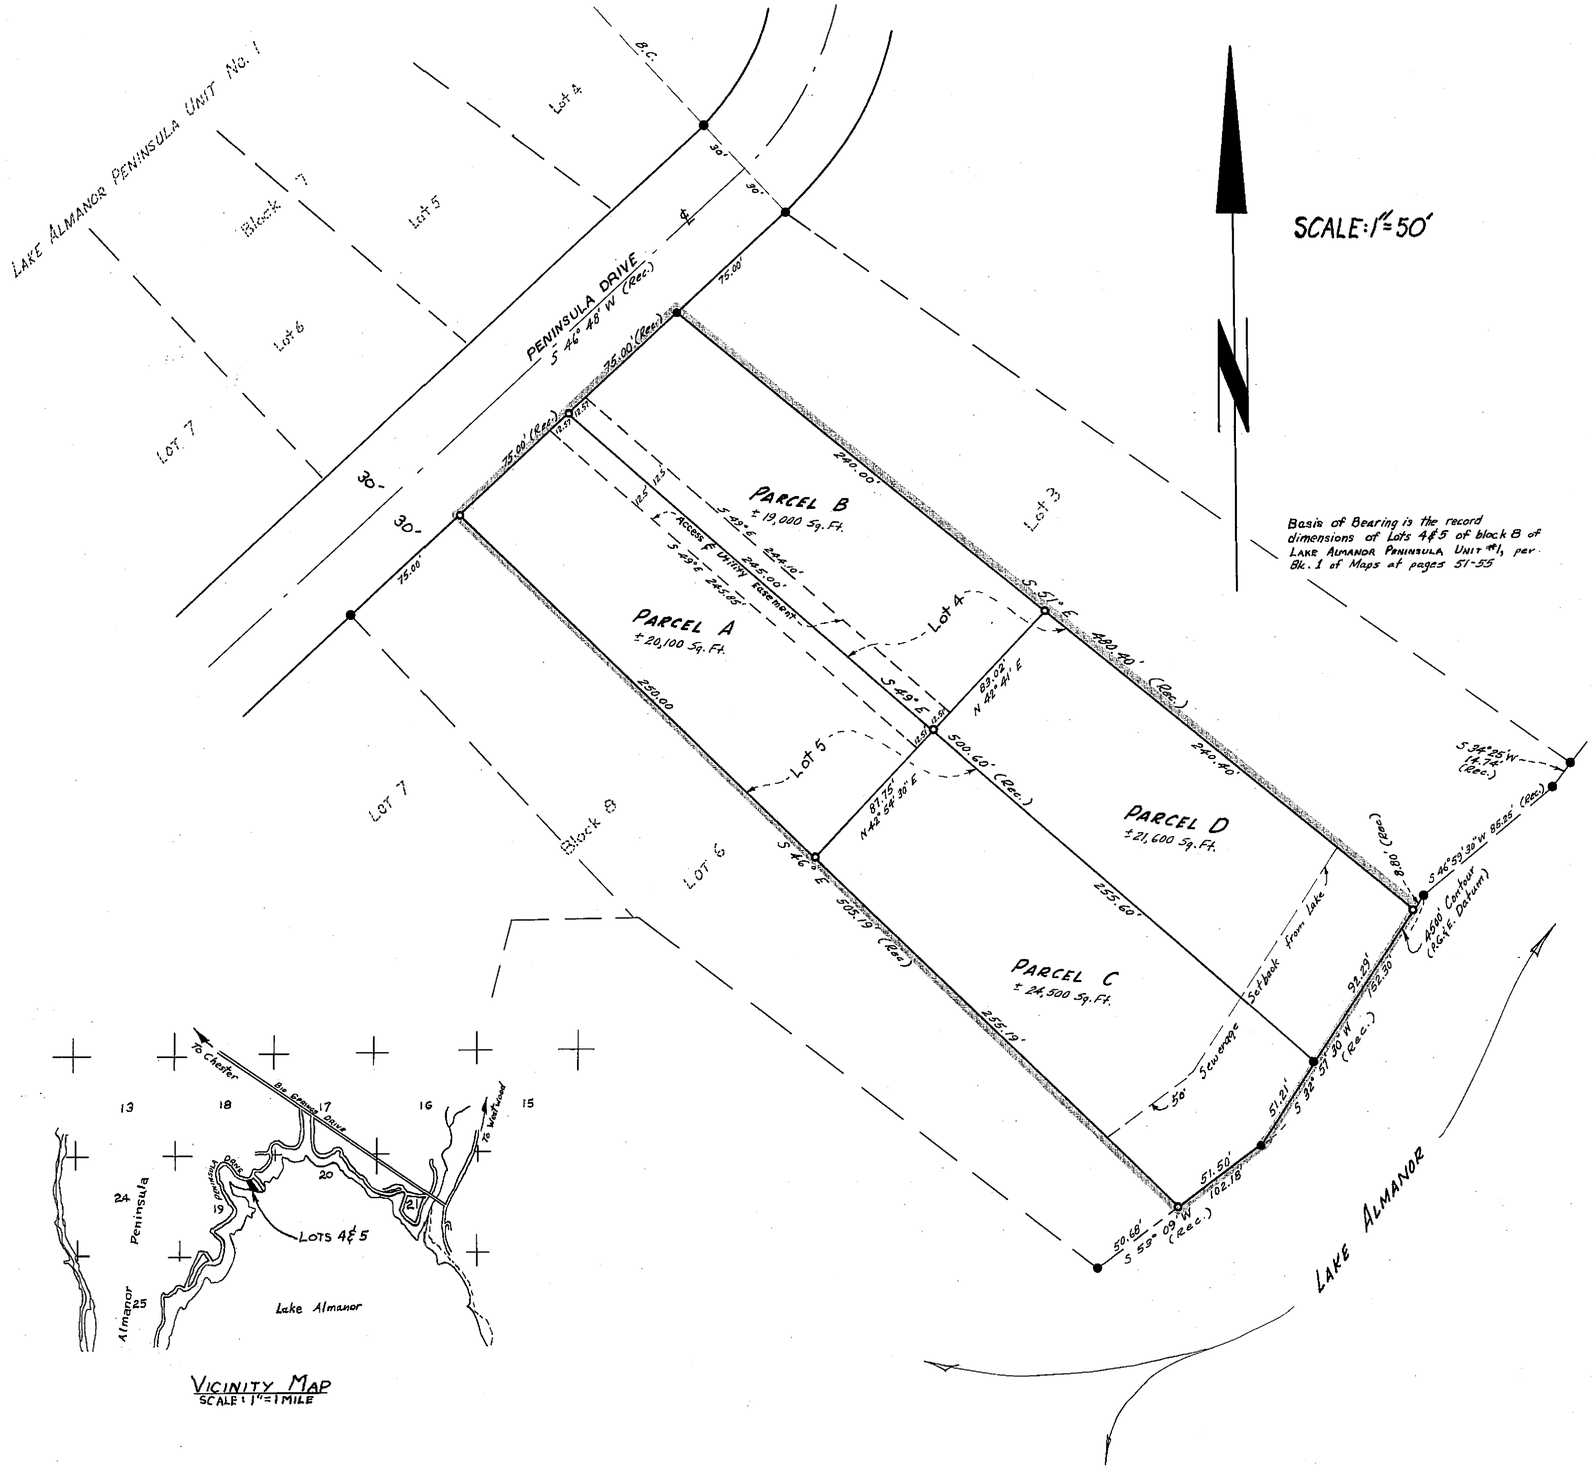

SCALE: 1"=50'

Basis of Bearing is the record dimensions of Lots 4 & 5 of block 8 of LAKE ALMANOR PENINSULA UNIT #1, per Bk. 1 of Maps at pages 51-55

VICINITY MAP
SCALE 1 1"=1 MILE

CERTIFICATES:

This map was prepared by me or under my direction and was compiled from a field survey in conformance with the requirements of the Subdivision Map Act at the request of LEONARD McKEE in September, 1969. I hereby certify that it conforms to the approved tentative map and the conditions of approval thereof: that all provisions of applicable State law and local ordinances have been complied with.

Paul E. Simpson
PAUL E. SIMPSON, LICENSED LAND SURVEYOR No. 3202

L.L.S. PAUL E. SIMPSON No. 3202 STATE OF CALIFORNIA

This map has been examined this 30th day of Sept. for conformance with the requirements of Section 11575 of the SUBDIVISION MAP ACT.

Darrell P. Payne
DARRELL P. PAYNE, PLUMAS COUNTY SURVEYOR R.C.E. 8596

Filed for record this 7th day of October at 4:36 PM in book 2 of Maps at Page 96 at the request of PAUL E. SIMPSON.

Fee: #5.00 File No: 2063

Ida Hogan Gronvold
IDA HOGAN GRONVOLD, PLUMAS COUNTY RECORDER

LEGEND

- Set ¾" iron pipe tagged L.S. 3202
- Found iron pipe per subdivision map recorded in Book 1 of Maps at pages 51-55.

Total Acreage - 1.96 Ac.

PARCEL MAP FOR

LEONARD McKEE

IN LOTS 4 & 5, BLOCK 8
LAKE ALMANOR PENINSULA UNIT NO. 1
PLUMAS COUNTY, CALIFORNIA

SCALE: 1"=50' SEPT. 18, 1969

SIMPSON & ASSOCIATES - ENGINEERS & SURVEYORS
SUSANVILLE - CALIFORNIA

F.B. 80-P. 9 69-65

2PM96