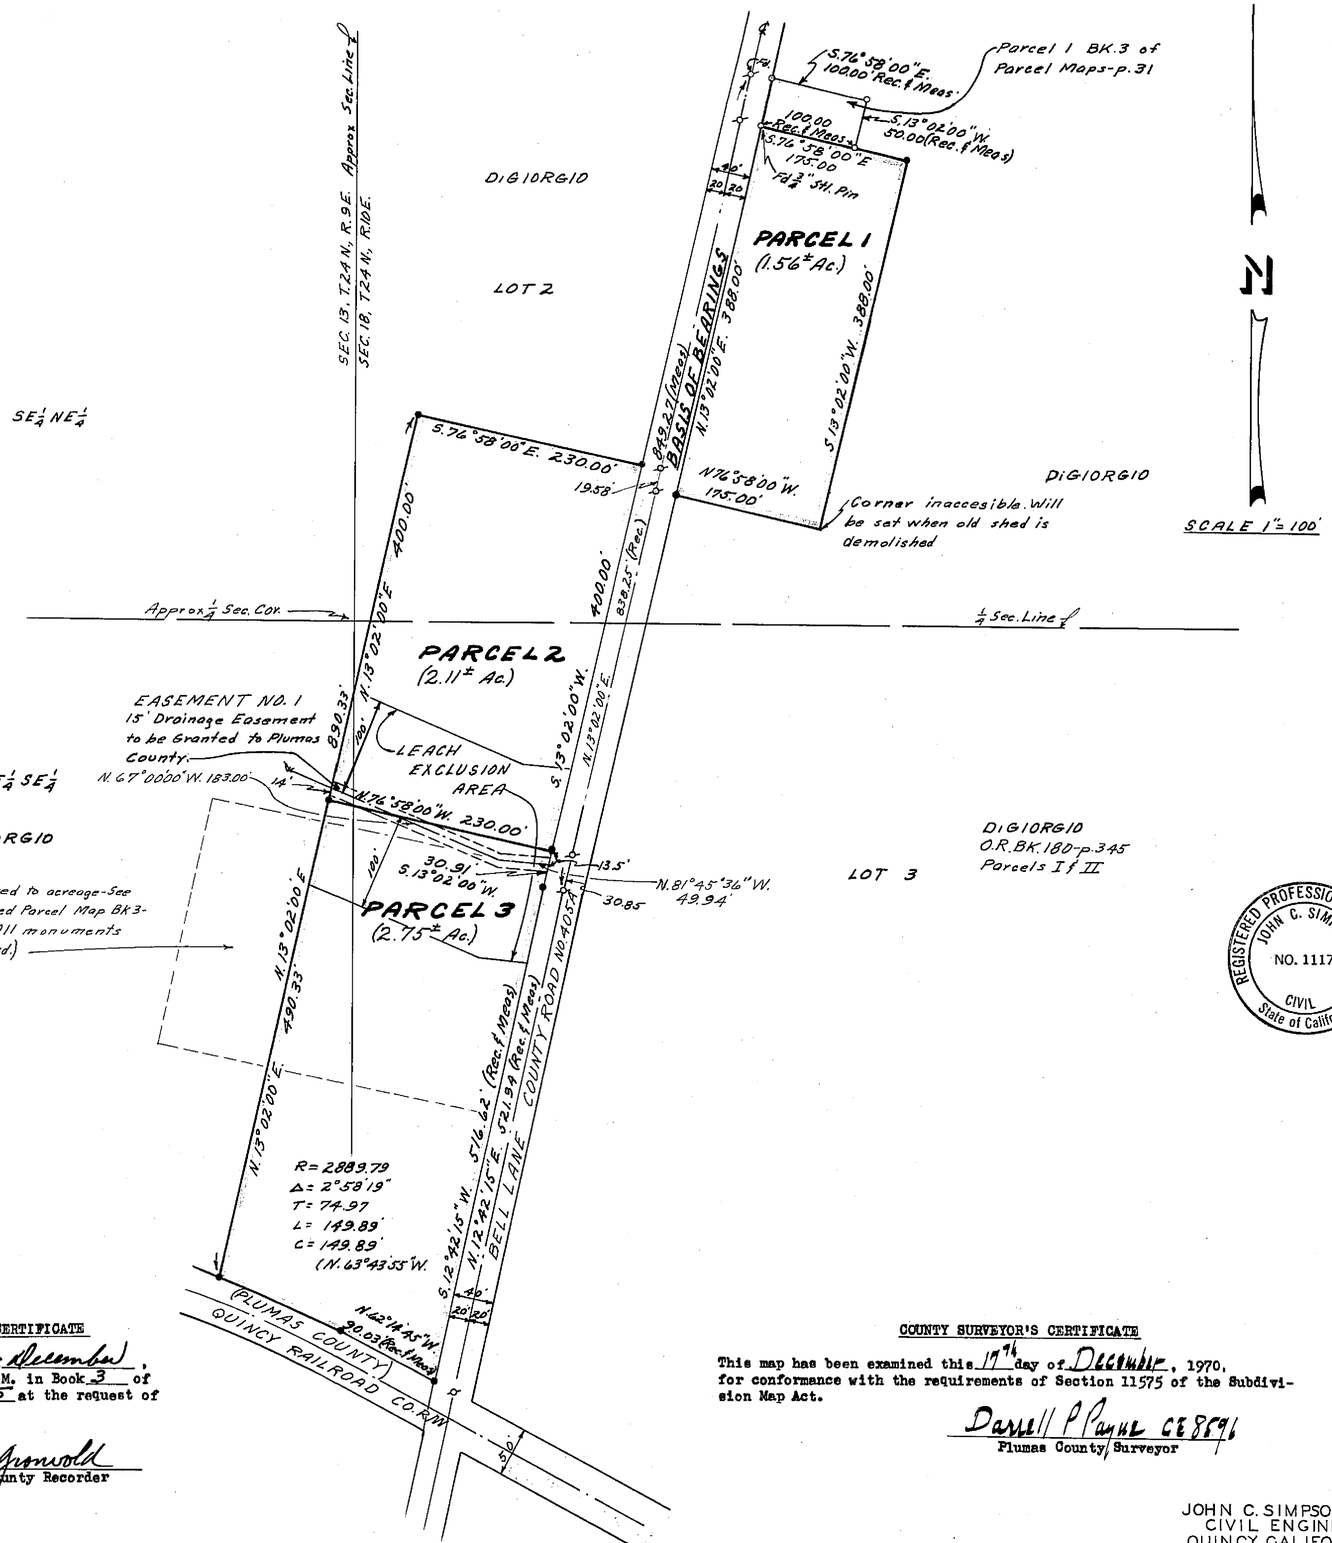

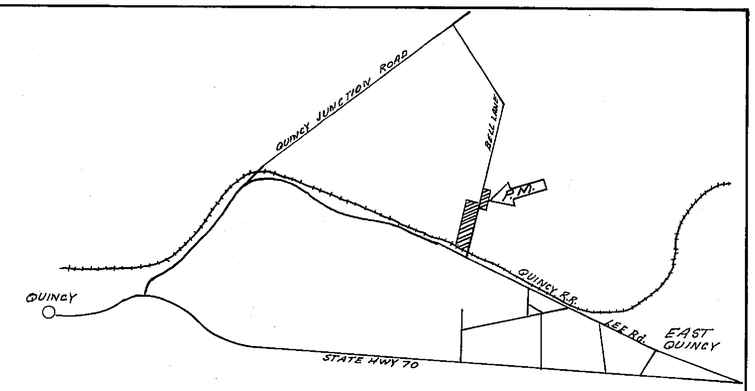

LOCATION MAP
NO SCALE

LEGEND

●	Set 1/2" Steel Pin with Plastic Cap stamped "R.C.E. 11173"
○	Found 1" Iron Pipe and Tag R.C.E. 11173, except as noted
⌀	Set Nail and Shiner, except as noted
I.P.	Iron Pipe
I.P.& T.	Iron Pipe and Tag
Rec.	Record (Deed, Record of Survey, Parcel Map, etc. or calculated therefrom)
Meas.	Measured
O.R.	Official Records, Plumas County records
Bk.	Book
p.	Page
Fd.	Found
R/W	Right-of-way

NOTE

Tentative Parcel Map approved by Plumas County Planning Commission November 30, 1970.

SURVEYOR'S CERTIFICATE

This map was prepared by me or under my direction (and is based upon a field survey) in conformance with the requirements of the Subdivision Map Act at the request of the DiGiorgio Corporation, December 15, 1970. I hereby certify that it conforms to the approved tentative map and the conditions of approval thereof; that all provisions of applicable state law and local ordinances have been complied with.

John C. Simpson
JOHN C. SIMPSON
R.C.E. 11173

REGISTERED PROFESSIONAL ENGINEER
JOHN C. SIMPSON
NO. 11173
CIVIL
State of California

RECORDER'S CERTIFICATE

Filed this 18th day of December, 1970, at 10:10 A.M. in Book 3 of Parcel Maps at Page 35 at the request of John C. Simpson.

Ida Hogan Gronwold
Plumas County Recorder

Fee $5.00
File No. 3407

COUNTY SURVEYOR'S CERTIFICATE

This map has been examined this 17th day of December, 1970, for conformance with the requirements of Section 11575 of the Subdivision Map Act.

Darrell P Payne CE 8596
Plumas County Surveyor

JOHN C. SIMPSON, P.E.
CIVIL ENGINEER
QUINCY, CALIFORNIA

PARCEL MAP
OF
SUBDIVISION OF THREE PARCELS
FOR
DiGIORGIO CORP.
WITHIN
LOT 2 AND LOT 3, SEC. 18, T.24N., R.10E. M.D.M.
NE1/4 SE1/4, SEC. 13, T.24N., R.9E. M.D.M.
PLUMAS COUNTY, CALIFORNIA

3 pm 35