SURVEYOR'S CERTIFICATE

This map was prepared by me or under my direction (and is based upon a field survey) in conformance with the requirements of the Subdivision Map Act at the request of Fred Wallace

April, 1971. I hereby certify that it conforms to the approved tentative map and the conditions of approval there of, that all provisions of applicable State Law and local ordinances have been complied with.

Marcus J. McBeen sr.
Marcus J. McBeen sr. L.S. #2702

COUNTY SURVEYOR'S CERTIFICATE

This map has been examined this 14th day of Sept 1971. for conformance with the requirements of Sect. 11575 of the Subdivision Map Act

Darrell P Payne
Darrell P. Payne R.C.E. 8596
Plumas County Surveyor

RECORDER'S CERTIFICATE

Filed this 14TH day of September 1971
at 4:45 P.M. in Book 3 of Parcel Maps
at page 77 at the request of Marcus J. McBeen sr

File No: 1698
Fee 5.00

Dorothy Neer Marley
Dorothy Neer ~~Pim~~ Marley
Plumas County Recorder

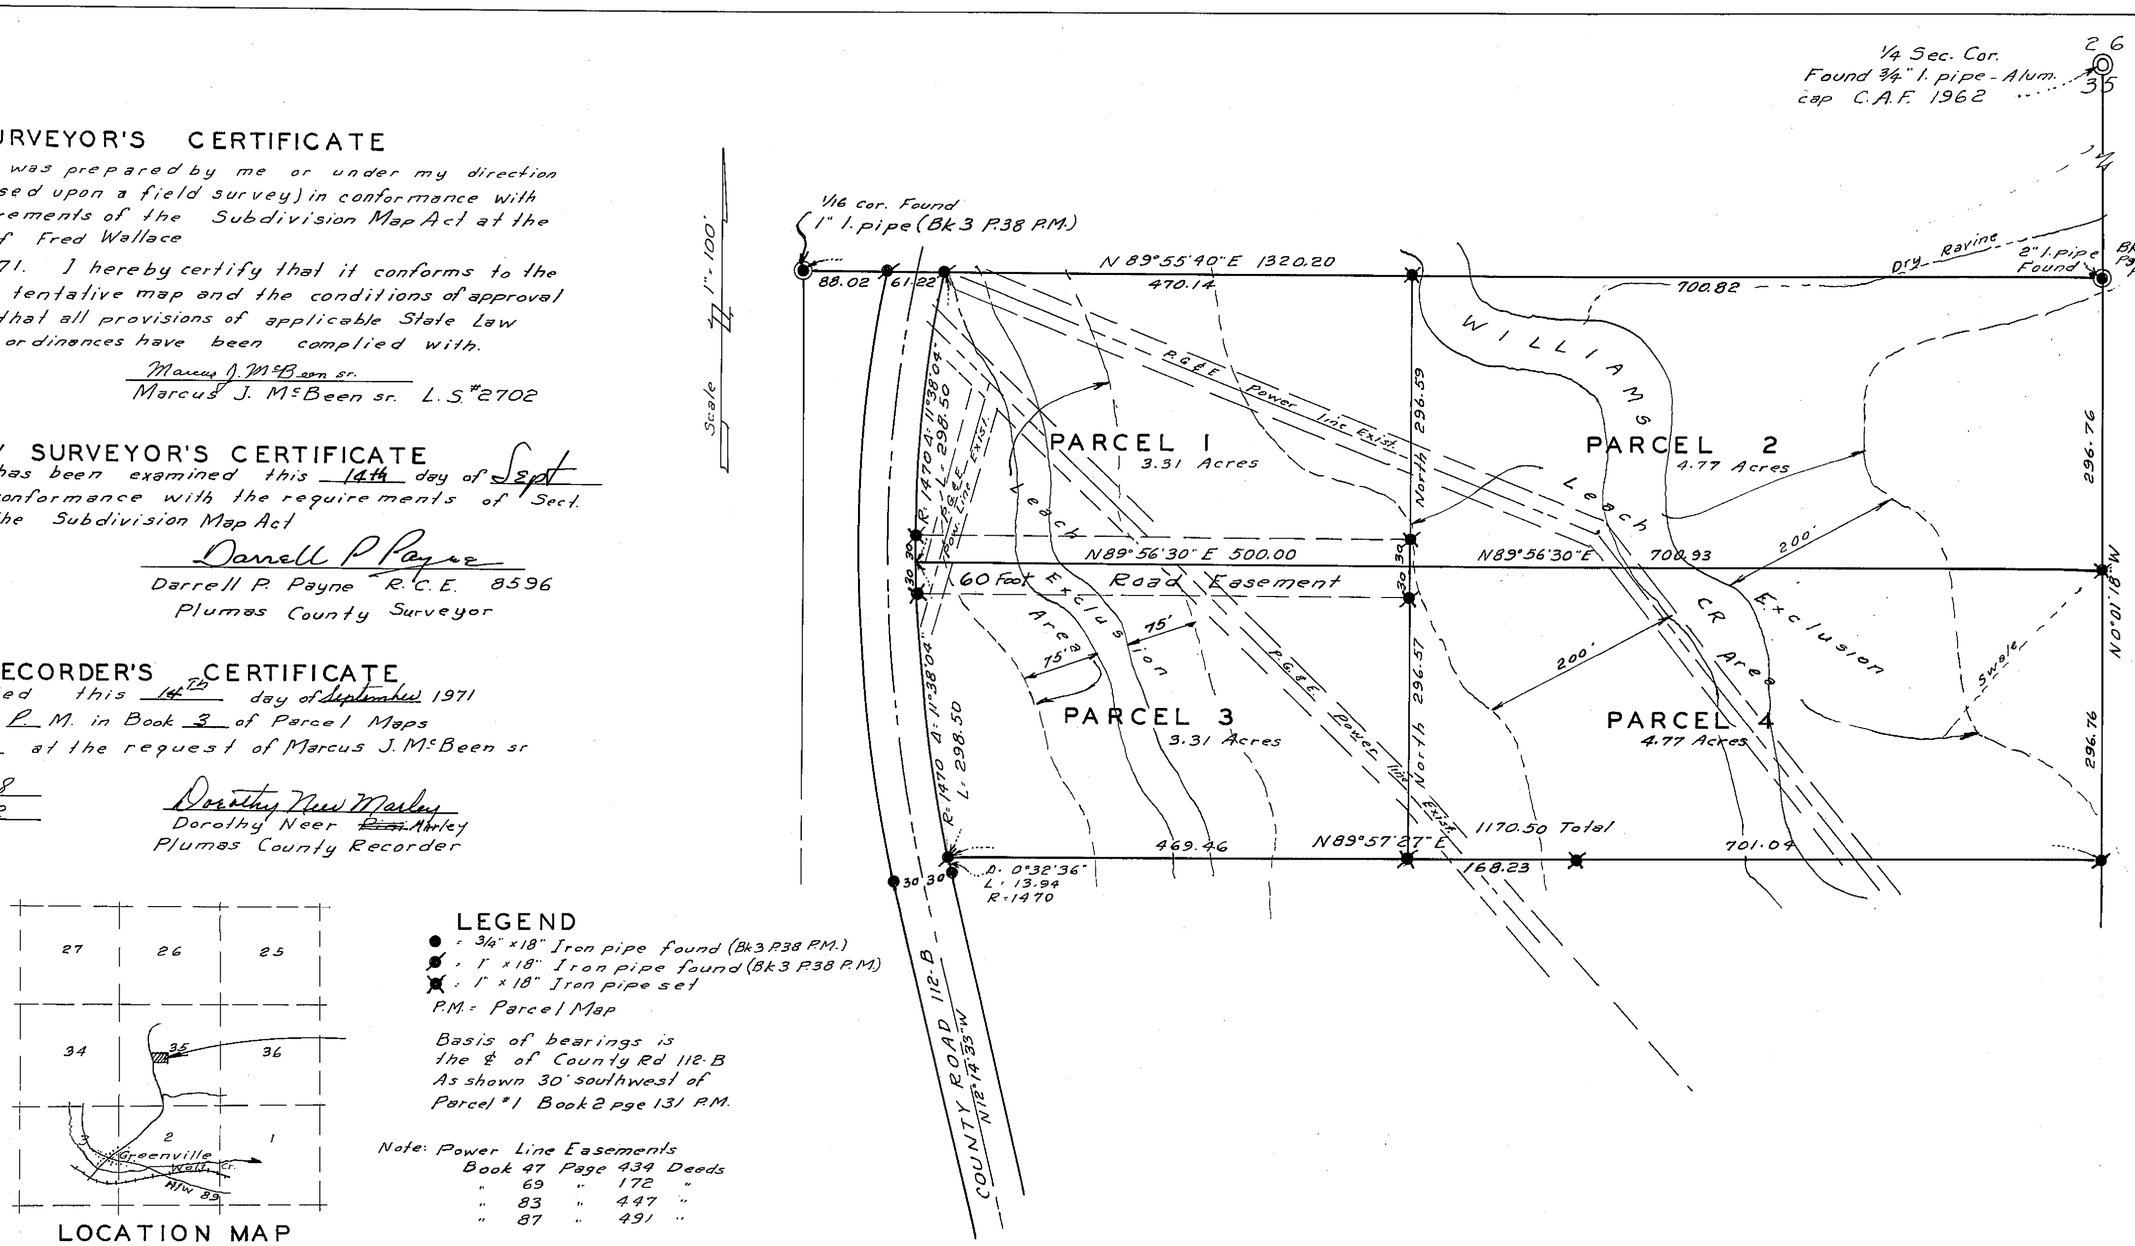

LOCATION MAP
Scale 1" = 1 mile

LEGEND

- ● = 3/4" x 18" Iron pipe found (Bk 3 P.38 P.M.)
- ⊙ = 1" x 18" Iron pipe found (Bk 3 P.38 P.M.)
- ⊗ = 1" x 18" Iron pipe set

P.M. = Parcel Map

Basis of bearings is the ℄ of County Rd 112-B As shown 30' southwest of Parcel #1 Book 2 page 131 P.M.

Note: Power Line Easements

Book 47	Page 434	Deeds
" 69	" 172	"
" 83	" 447	"
" 87	" 491	"

PARCEL MAP

PORTION OF
NE 1/4 OF SW 1/4 OF SEC. 35 T.27 N., R.9 E., M.D.M.
PLUMAS COUNTY CALIF.

Division of Parcel "B" Book 3 Pge. 38 of Parcel Maps
Lands of Fred Wallace

3 Pm 77