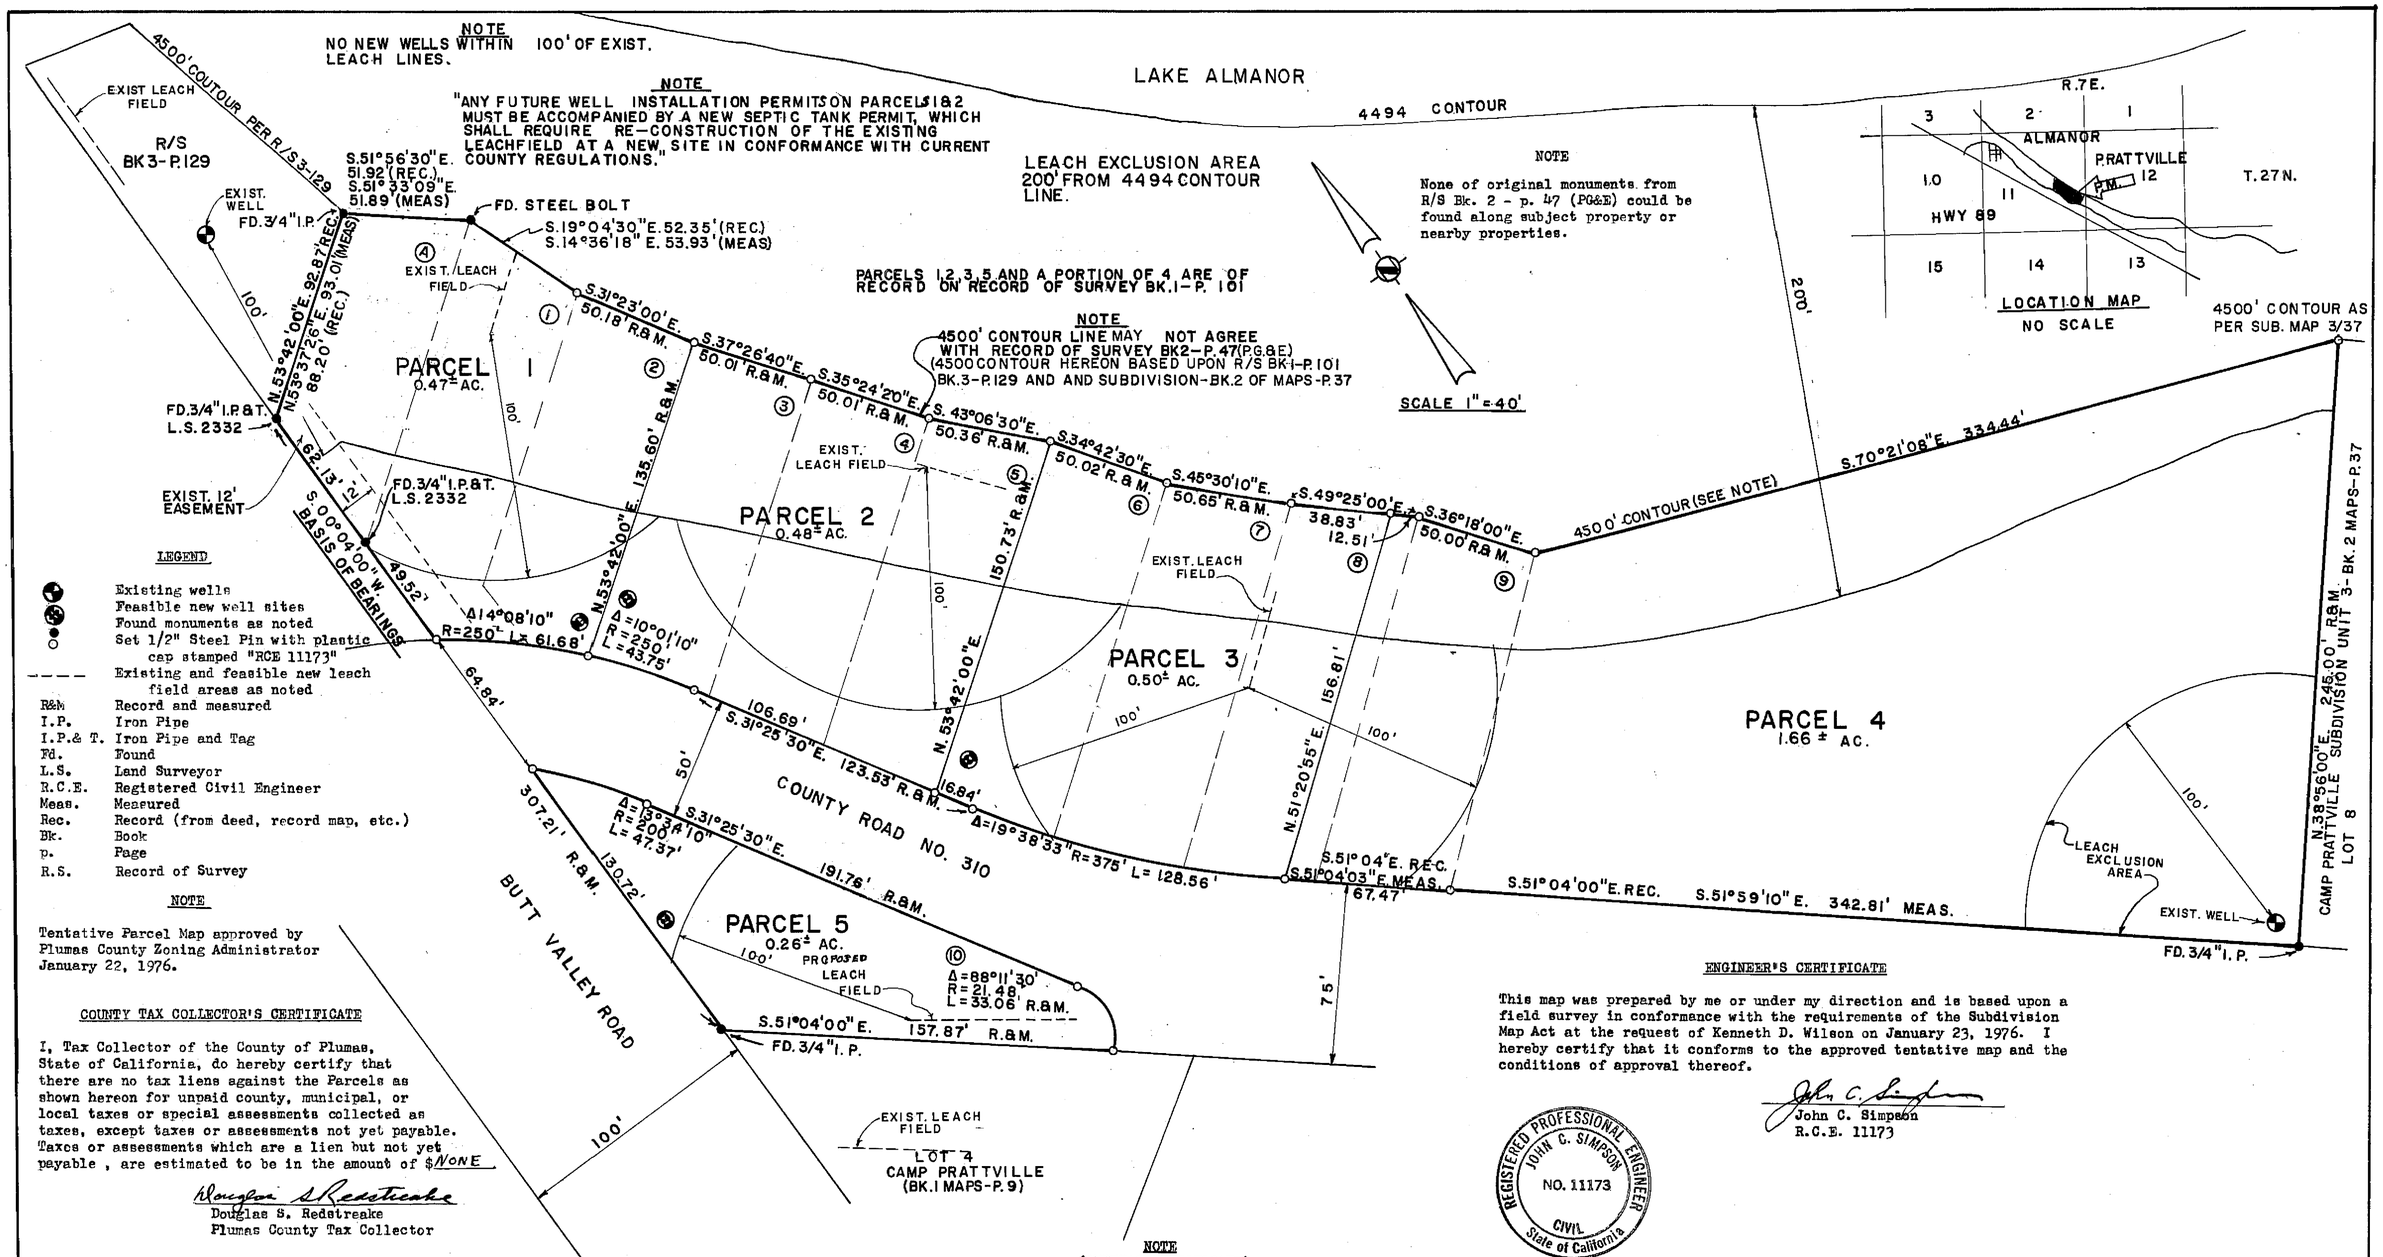

LEGEND

- Existing wells
- Feasible new well sites
- Found monuments as noted
- Set 1/2" Steel Pin with plastic cap stamped "RCE 11173"
- Existing and feasible new leach field areas as noted

R&M	Record and measured
I.P.	Iron Pipe
I.P.& T.	Iron Pipe and Tag
Fd.	Found
L.S.	Land Surveyor
R.C.E.	Registered Civil Engineer
Meas.	Measured
Rec.	Record (from deed, record map, etc.)
Bk.	Book
p.	Page
R.S.	Record of Survey

NOTE

Tentative Parcel Map approved by Plumas County Zoning Administrator January 22, 1976.

COUNTY TAX COLLECTOR'S CERTIFICATE

I, Tax Collector of the County of Plumas, State of California, do hereby certify that there are no tax liens against the Parcels as shown hereon for unpaid county, municipal, or local taxes or special assessments collected as taxes, except taxes or assessments not yet payable. Taxes or assessments which are a lien but not yet payable, are estimated to be in the amount of $NONE

Douglas S. Redstreake
Plumas County Tax Collector

ENGINEER'S CERTIFICATE

This map was prepared by me or under my direction and is based upon a field survey in conformance with the requirements of the Subdivision Map Act at the request of Kenneth D. Wilson on January 23, 1976. I hereby certify that it conforms to the approved tentative map and the conditions of approval thereof.

John C. Simpson
R.C.E. 11173

REGISTERED PROFESSIONAL ENGINEER JOHN C. SIMPSON NO. 11173 CIVIL State of California

NOTE
(OWNER'S CERTIFICATE)

Prior to the filing of this map a letter, signed by the owner of the lands shown hereon, was filed with the County Engineer certifying that the signer was the owner of the lands shown on said map and that he consents to the preparation and filing of this map and that he was the only person whose consent is required to pass title to said lands.

RECORDER'S CERTIFICATE

Filed this 11TH day of FEBRUARY, 1976, at 1:30 P.M. in Book 5 of Parcel Maps at page 67 at the request of John C. Simpson.

Dorothy Neer Marley
Dorothy Neer Marley
Plumas County Recorder
by Dana S. Brown

Fee $5.00
File No. 4577

COUNTY ENGINEER'S CERTIFICATE

This map conforms with the requirements of the Subdivision Map Act and local ordinance.

Dated: 2-11-76

Larry A. Fites, R.C.E. 13225
Plumas County Engineer

JOHN C. SIMPSON, P.E.
CIVIL ENGINEER
P.O. 719
QUINCY, CALIFORNIA

PARCEL MAP
OF
SUBDIVISION INTO FIVE PARCELS
FOR
KENNETH D. WILSON
WITHIN
SE1/4, SEC. 11, T.27N., R.7E., M.D.M.
PLUMAS COUNTY, CALIFORNIA

5 PM 67