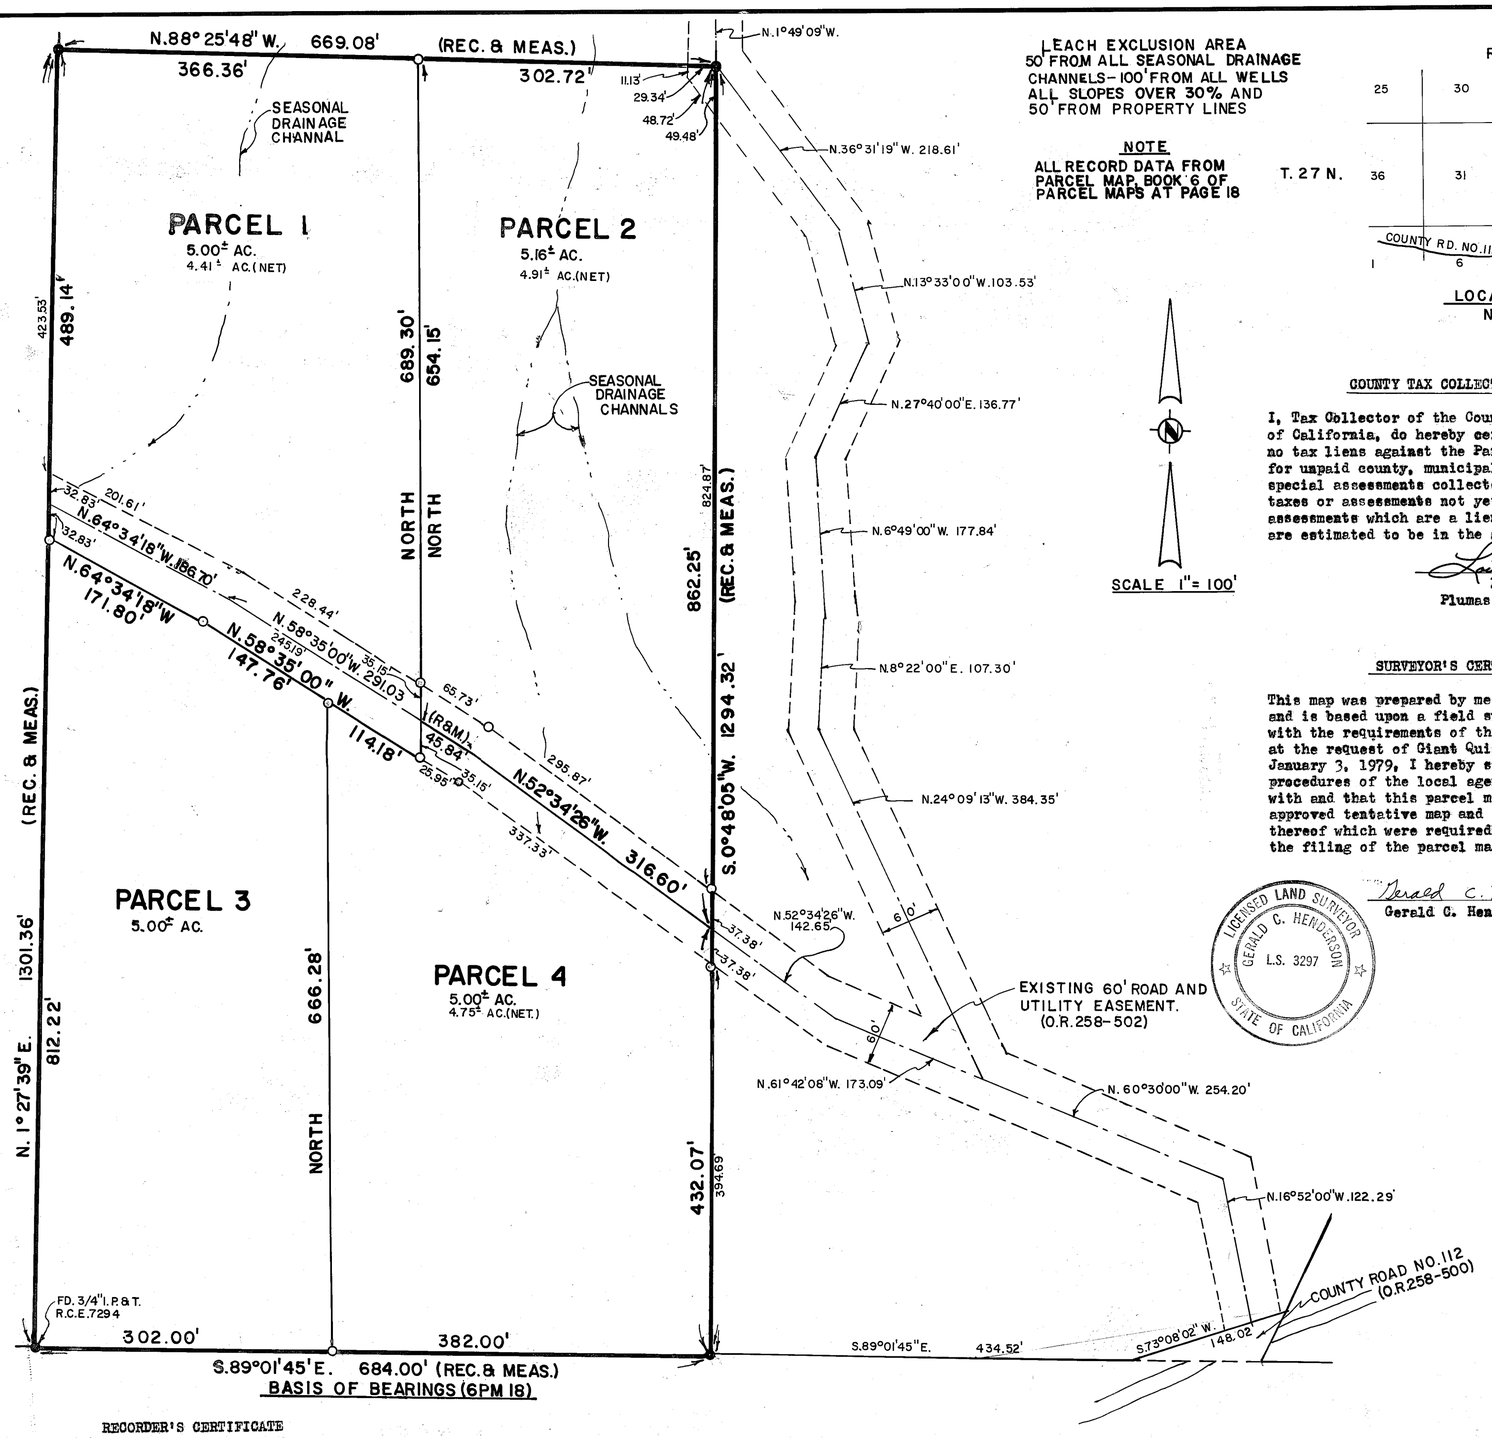

EACH EXCLUSION AREA 50' FROM ALL SEASONAL DRAINAGE CHANNELS – 100' FROM ALL WELLS ALL SLOPES OVER 30% AND 50' FROM PROPERTY LINES

NOTE

ALL RECORD DATA FROM PARCEL MAP, BOOK 6 OF PARCEL MAPS AT PAGE 18

SCALE 1"= 100'

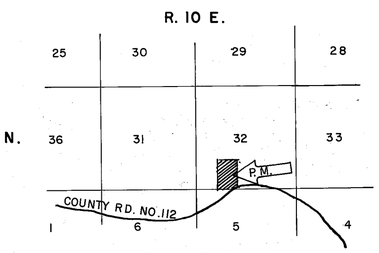

LOCATION MAP
NO SCALE

LEGEND

●	Found 1/2" Steel Pin with plastic cap L.S. 3297, except as noted
O	Set 1/2" Steel Pin with plastic cap stamped L.S. 3297
Rec.	Record (from deed, record map, etc.)
Meas.	Measured
P.M.	Parcel Map
R/S	Record of Survey
Bk.	Book
P.	Page
Ac.	Acre
R.C.E.	Registered Civil Engineer
(R & M)	Record and Measured

NOTE

Tentative Parcel Map approved by Plumas County Zoning Administrator September 7, 1978.

COUNTY TAX COLLECTOR'S CERTIFICATE

I, Tax Collector of the County of Plumas, State of California, do hereby certify that there are no tax liens against the Parcels, as shown hereon, for unpaid county, municipal, or local taxes or special assessments collected as taxes, except taxes or assessments not yet payable. Taxes or assessments which are a lien but not yet payable are estimated to be in the amount of NONE.

Lois Alexander
Lois Alexander
Plumas County Tax Collector

OWNER'S CERTIFICATE

Prior to the filing of this map a letter, signed by the owners of the lands shown hereon, was filed with the County Engineer certifying that the signers are the owners of the lands shown here on and that they consents to the preparation and filing of this map and that they are the only persons whose consent is required to pass title to said lands.
Dated: Feb 1, 1979

SURVEYOR'S CERTIFICATE

This map was prepared by me or under my direction and is based upon a field survey in conformance with the requirements of the Subdivision Map Act at the request of Giant Quicksilver Corporation, on January 3, 1979, I hereby state that the parcel map procedures of the local agency have been complied with and that this parcel map conforms to the approved tentative map and the conditions of approval thereof which were required to be fulfilled prior to the filing of the parcel map.

Gerald C. Henderson
Gerald C. Henderson L.S. 3297

LICENSED LAND SURVEYOR GERALD C. HENDERSON L.S. 3297 STATE OF CALIFORNIA

COUNTY SURVEYOR'S CERTIFICATE

This map conforms with the requirements of the Subdivision Map Act and local ordinance.
Dated: Feb 1, 1979
(by) Clifford L Brown Reg 22836
PLUMAS County Surveyor

RECORDER'S CERTIFICATE

Filed this 1st day of February, 1979, at 4:20 P M. in Book 6 of Parcel Maps at Page 119 at the request of the County Engineer.

Raynelle Slaten
Plumas County Recorder
By Mildred Cotter
Deputy

Fee $5.00
File No. 6350

SIERRA SURVEYING
LAND SURVEYOR
P.O.BOX 1377
QUINCY, CALIFORNIA

PARCEL MAP
OF
SUBDIVISION INTO FOUR PARCELS
FOR
GIANT QUICKSILVER CORPORATION
WITHIN
S 1/2 SEC. 32, T.27N., R.10E., M.D.M.
PLUMAS COUNTY, CALIFORNIA

SHEET 1 OF 1

E.M.d. 1/3/79

PG&E Grant of Easement
302 OR 490

6 PM 119