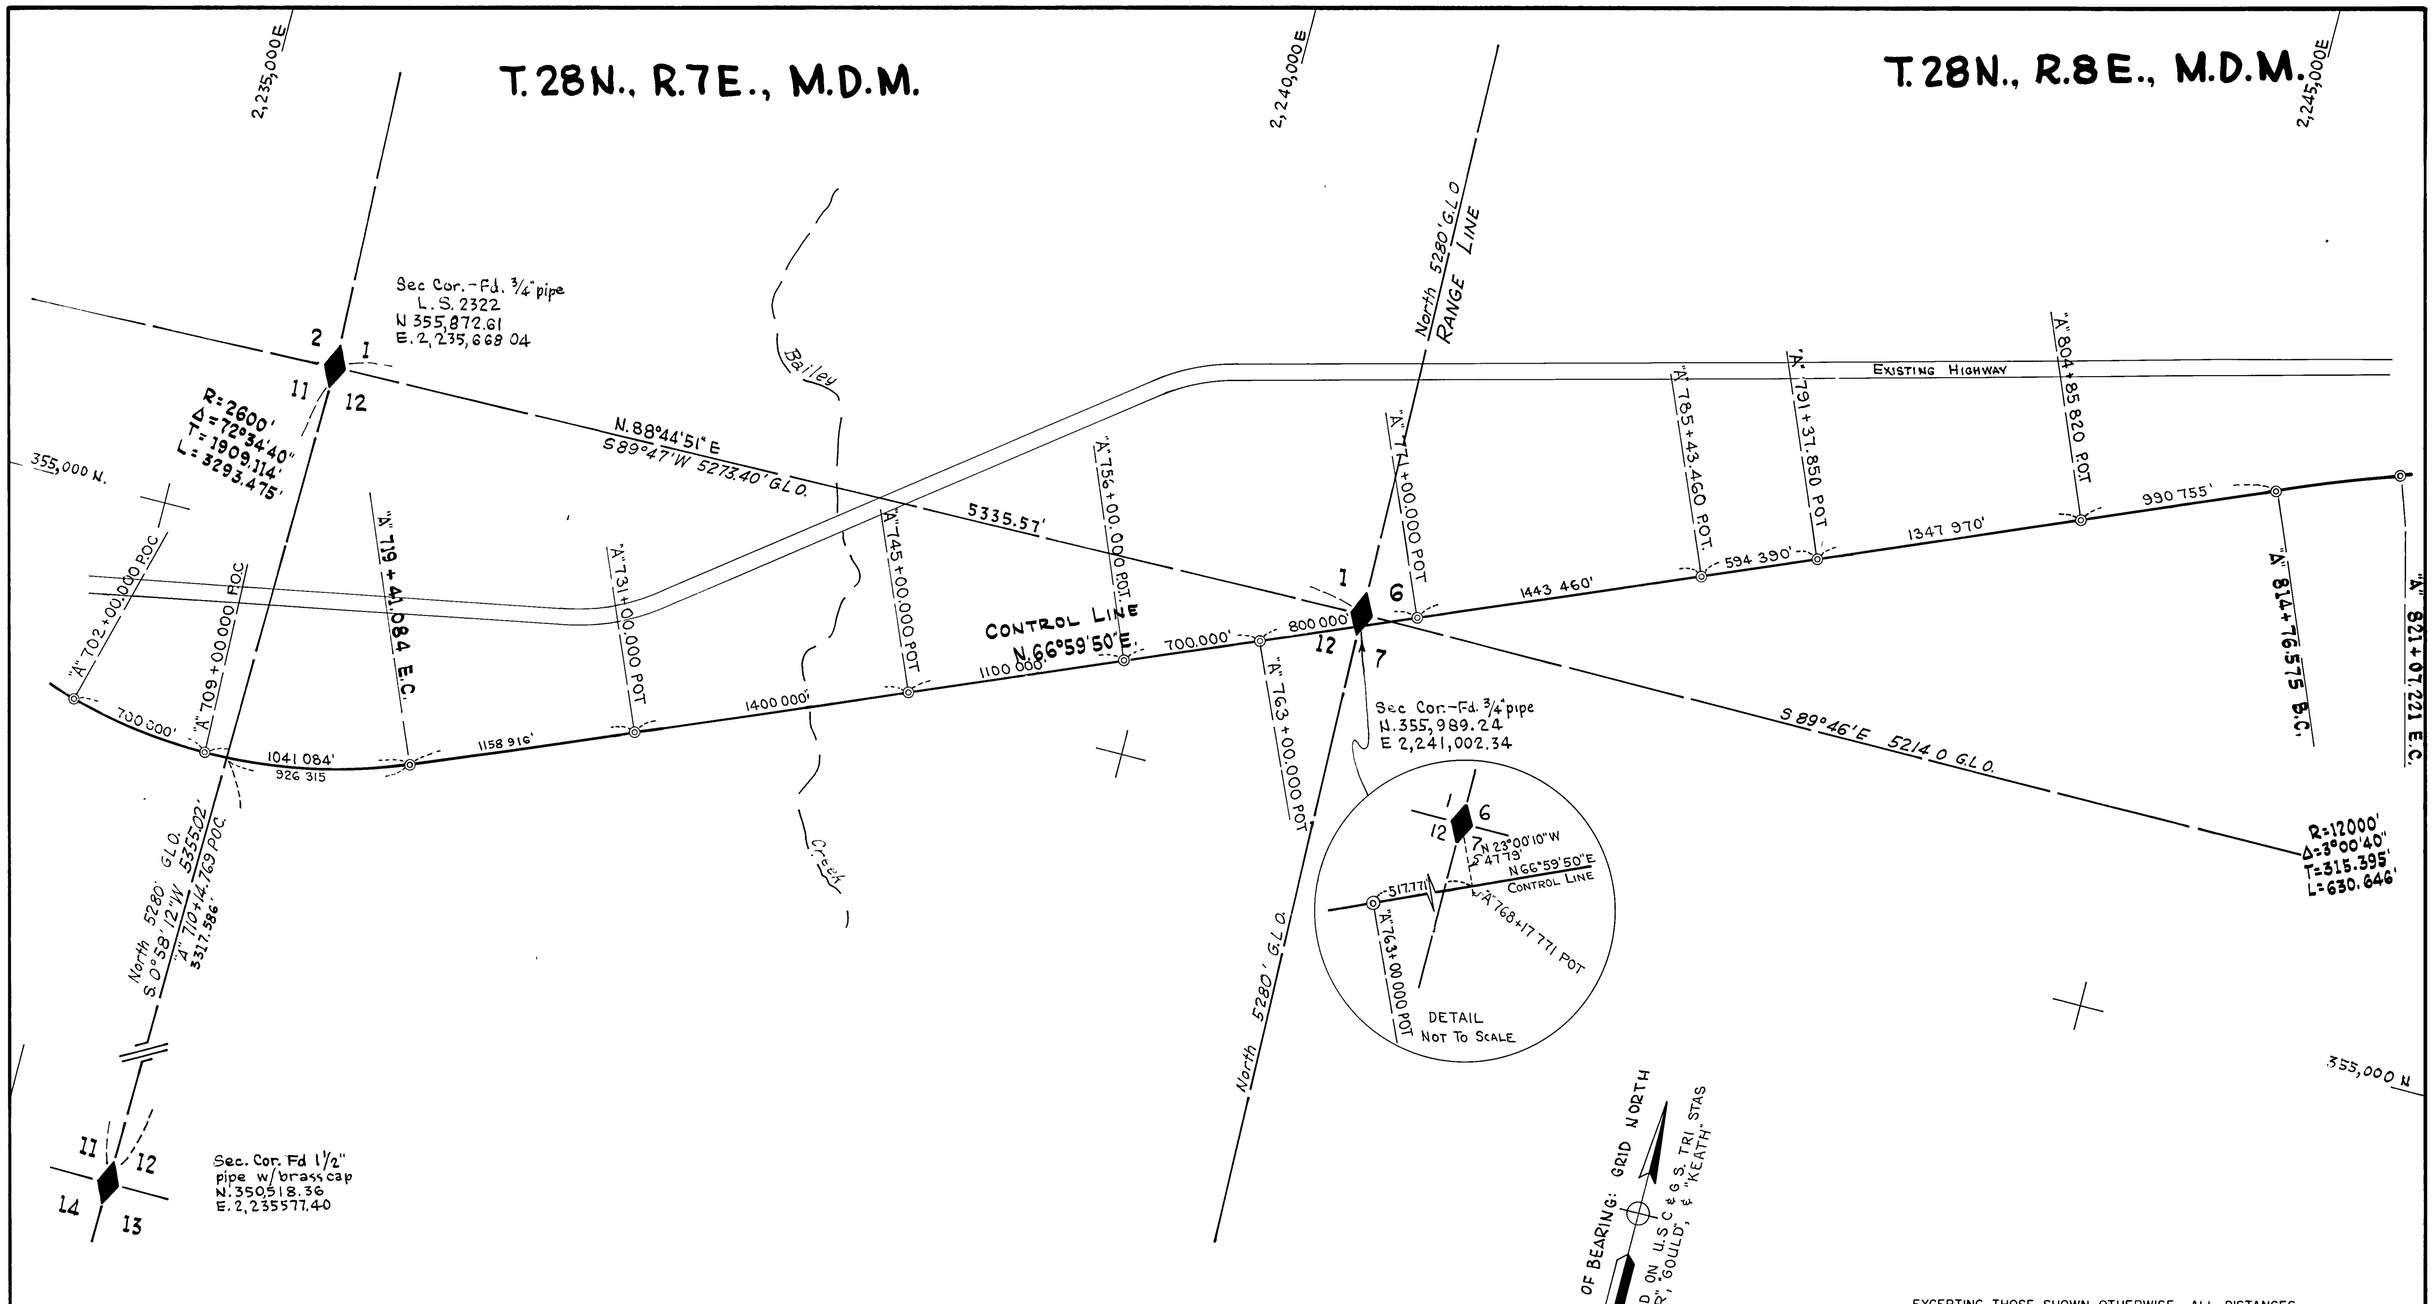

EXCEPTING THOSE SHOWN OTHERWISE, ALL DISTANCES AND BEARINGS ARE BASED ON CALIFORNIA COORDINATE SYSTEM, ZONE I DIVIDE GRID DISTANCES SHOWN BY .9997011 TO OBTAIN GROUND LEVEL DISTANCES

THIS MAP CORRECTLY REPRESENTS A SURVEY MADE BY ME OR UNDER MY DIRECTION IN CONFORMANCE WITH THE REQUIREMENTS OF CHAPTER 15 OF DIVISION 3 OF THE BUSINESS AND PROFESSIONS CODE AT THE REQUEST OF CALIFORNIA DIVISION OF HIGHWAYS IN 1962 - 1963

H. S. Miles
H. S MILES, R.E. 5569

REGISTERED CIVIL ENGINEER
H. S. MILES
No. 5569
STATE OF CALIFORNIA

THIS MAP HAS BEEN EXAMINED FOR CONFORMANCE WITH THE REQUIREMENTS OF CHAPTER 15 OF DIVISION 3 OF THE BUSINESS AND PROFESSIONS CODE THIS 14th DAY OF March 1963

James H. Flanagan
COUNTY SURVEYOR

#3279

FILED FOR RECORD THIS 14th DAY OF March 1963 AT 2:31 PM IN BOOK 2 OF Rots. AT PAGE 104, AT THE REQUEST OF State of California

John Logan Gronwold
COUNTY RECORDER

LEGEND

- ◆ FOUND SECTION CORNER
- ◇ UNCONFIRMED CORNER
- ◎ TEMPORARY MONUMENT SET OR TO BE SET BY MAY, 1963 AND MARKED WITH R.E. TAG — TO BE REPLACED WITH CONCRETE MONUMENT WITH BRASS CAP UPON HIGHWAY CONSTRUCTION.

SURVEY OF A CONTROL LINE FOR STATE HIGHWAY PURPOSES

SEC. 1 & 12 - T. 28 N., R. 7 E., MDM
SEC. 6 & 7 - T. 28 N., R. 8 E., MDM

PLUMAS COUNTY, CALIFORNIA

SCALE 1" = 500'

2RS 104