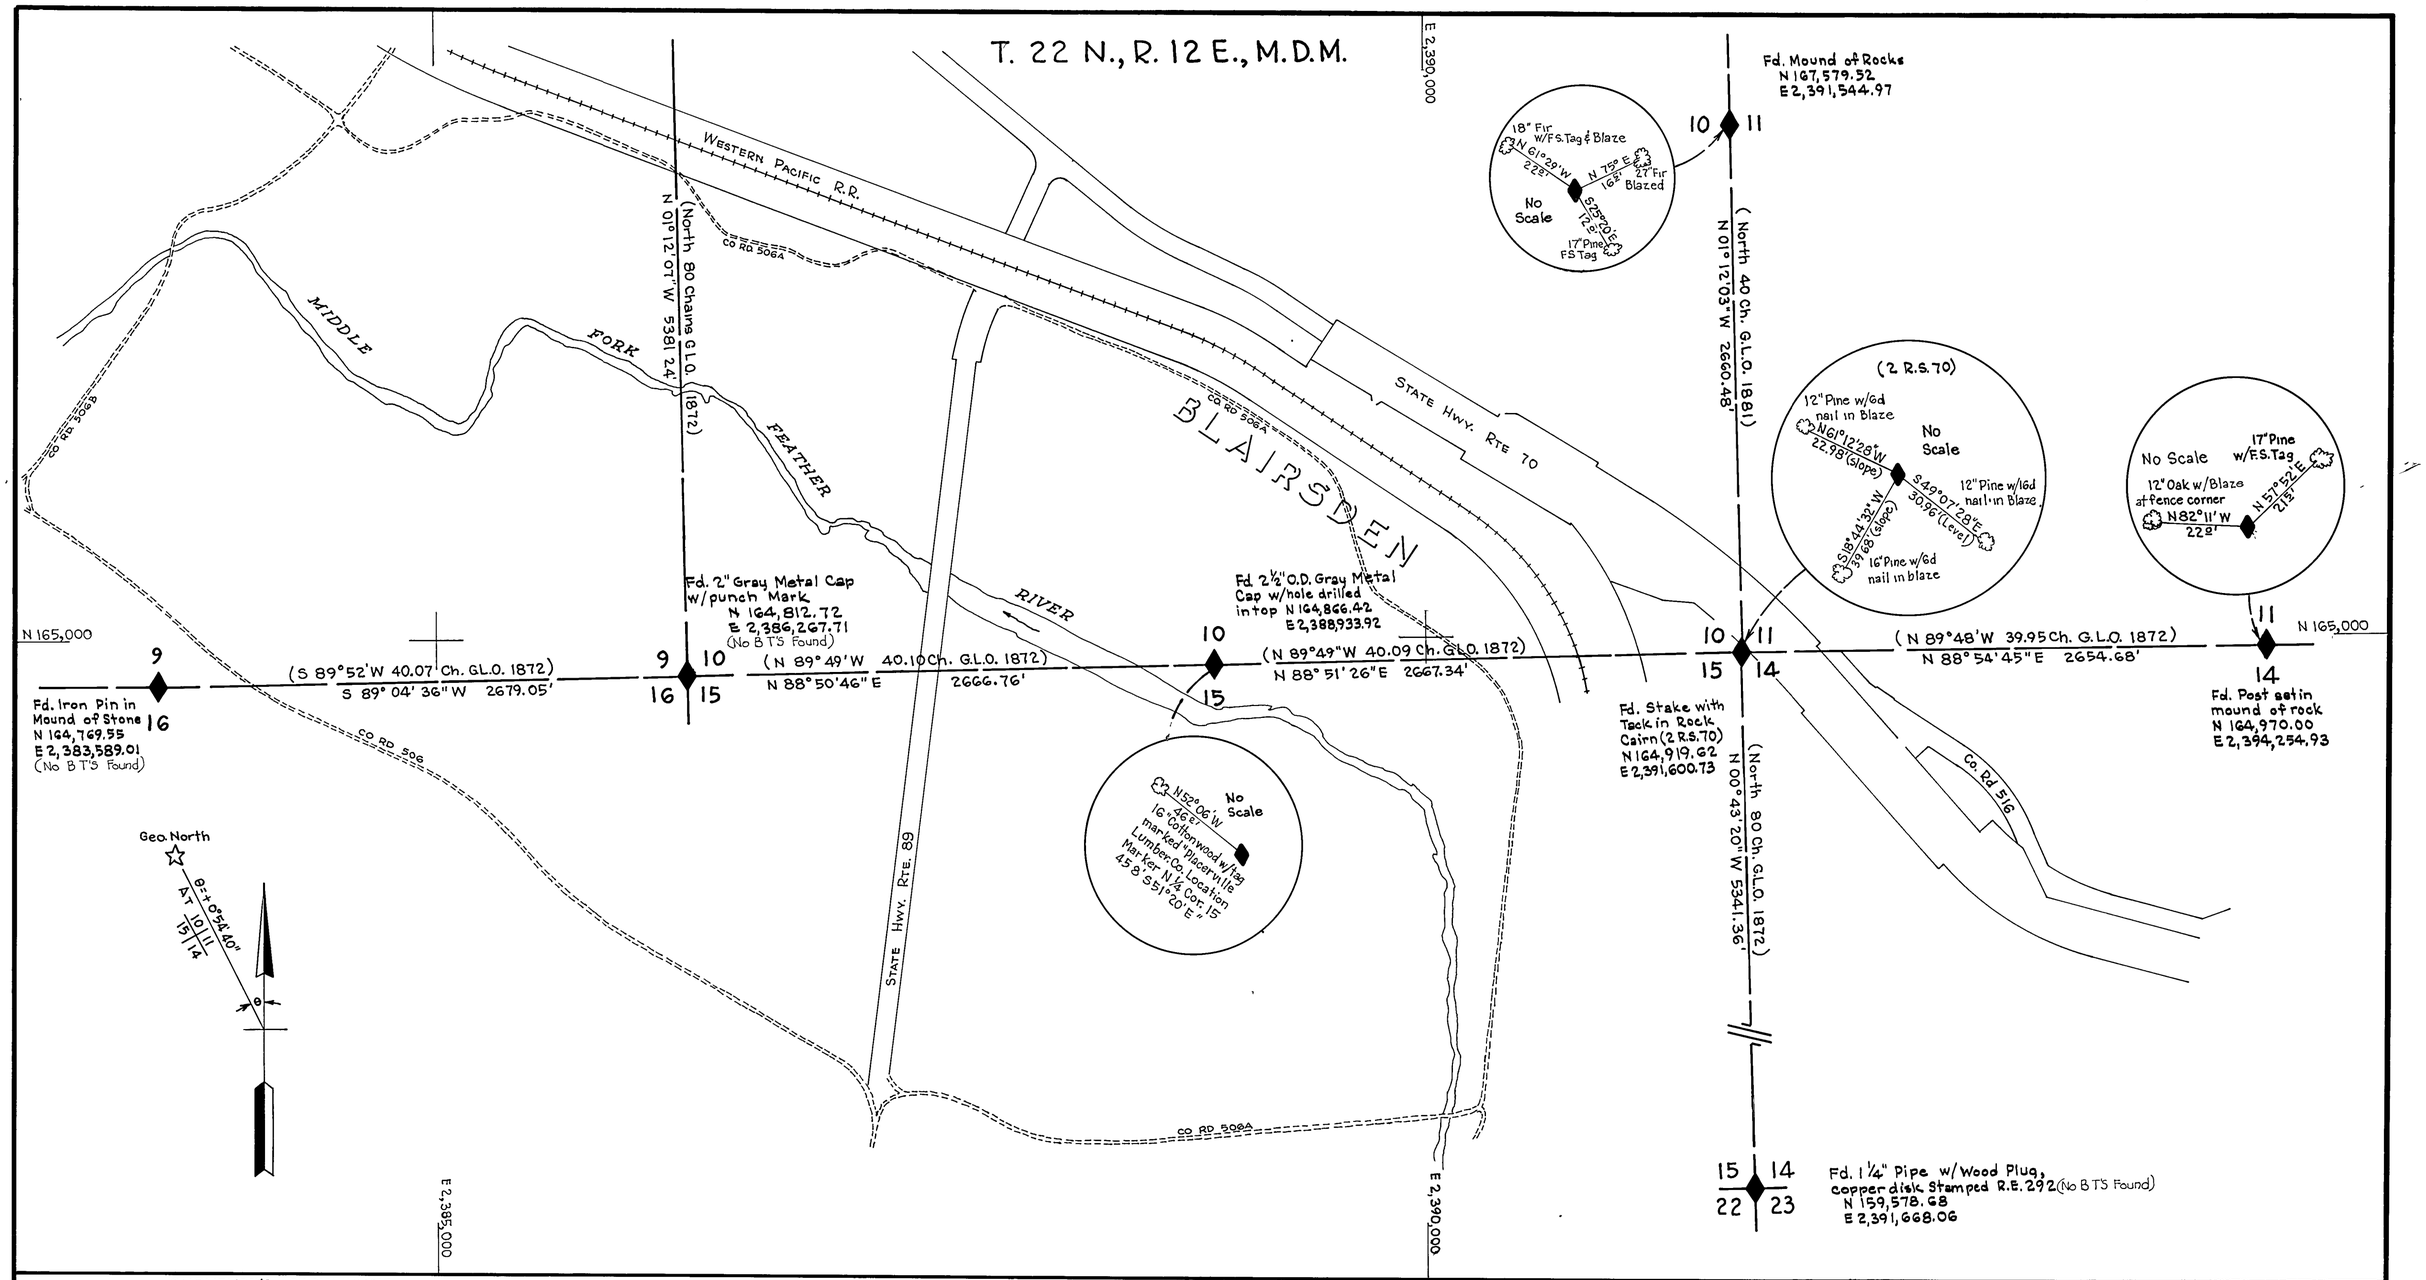

SURVEYOR'S CERTIFICATE

THIS MAP CORRECTLY REPRESENTS A SURVEY MADE BY ME OR UNDER MY DIRECTION IN CONFORMANCE WITH THE REQUIREMENTS OF THE LAND SURVEYOR'S ACT AT THE REQUEST OF CALIFORNIA DIVISION OF HIGHWAYS, COMPLETED APRIL, 1970

H S Miles

H S MILES, RCE 5569

REGISTERED CIVIL ENGINEER — H S MILES — No 5569 — STATE OF CALIFORNIA

COUNTY SURVEYOR'S CERTIFICATE

THIS MAP HAS BEEN EXAMINED FOR CONFORMANCE WITH THE REQUIREMENTS OF THE LAND SURVEYOR'S ACT THIS 25TH DAY OF JUNE 1970

Darrell P Payne RCE 8596

COUNTY SURVEYOR

RECORDER'S CERTIFICATE

FILED THIS _____ DAY OF _____, 19____,

AT _____ m IN BOOK _____ OF _____

_____ AT PAGE _____,

AT THE REQUEST OF _____

_____

_____

COUNTY RECORDER

LEGEND: ◆ FOUND MONUMENT AS INDICATED

◇ NOT FOUND

NOTE:

DISTANCES AND BEARINGS ARE BASED ON CALIFORNIA COORDINATE SYSTEM, ZONE 1 DISTANCES SHOWN ARE GRID DISTANCES * MULTIPLY BY 1.0001557 (BASED ON AVERAGE LAT OF 39°47'30", AVERAGE ELEV OF 4458) TO OBTAIN GROUND LEVEL DISTANCES BEARINGS SHOWN ARE ESTABLISHED FROM U S C & G S △ STATIONS.

GRAVEL	RIVER
N 163,441.12	N 176,111.06
E 2,398,262.74	E 2,378,623.20

* EXCEPTION ~ DISTANCES & BEARINGS SHOWN IN PARENTHESES ARE FROM RECORD AS INDICATED

RECORD OF SURVEY

BY AND FOR

CALIFORNIA DIVISION OF HIGHWAYS

(SHOWING EXISTING MONUMENTS AS FOUND)

IN SECTIONS 9, 10, 11, 14, 15, 16, 22 & 23

T. 22 N., R. 12 E., M.D.M.

IN THE UNINCORPORATED TERRITORY OF

PLUMAS COUNTY, CALIFORNIA

SCALE: 1" = 500' SHEET 2 OF 2