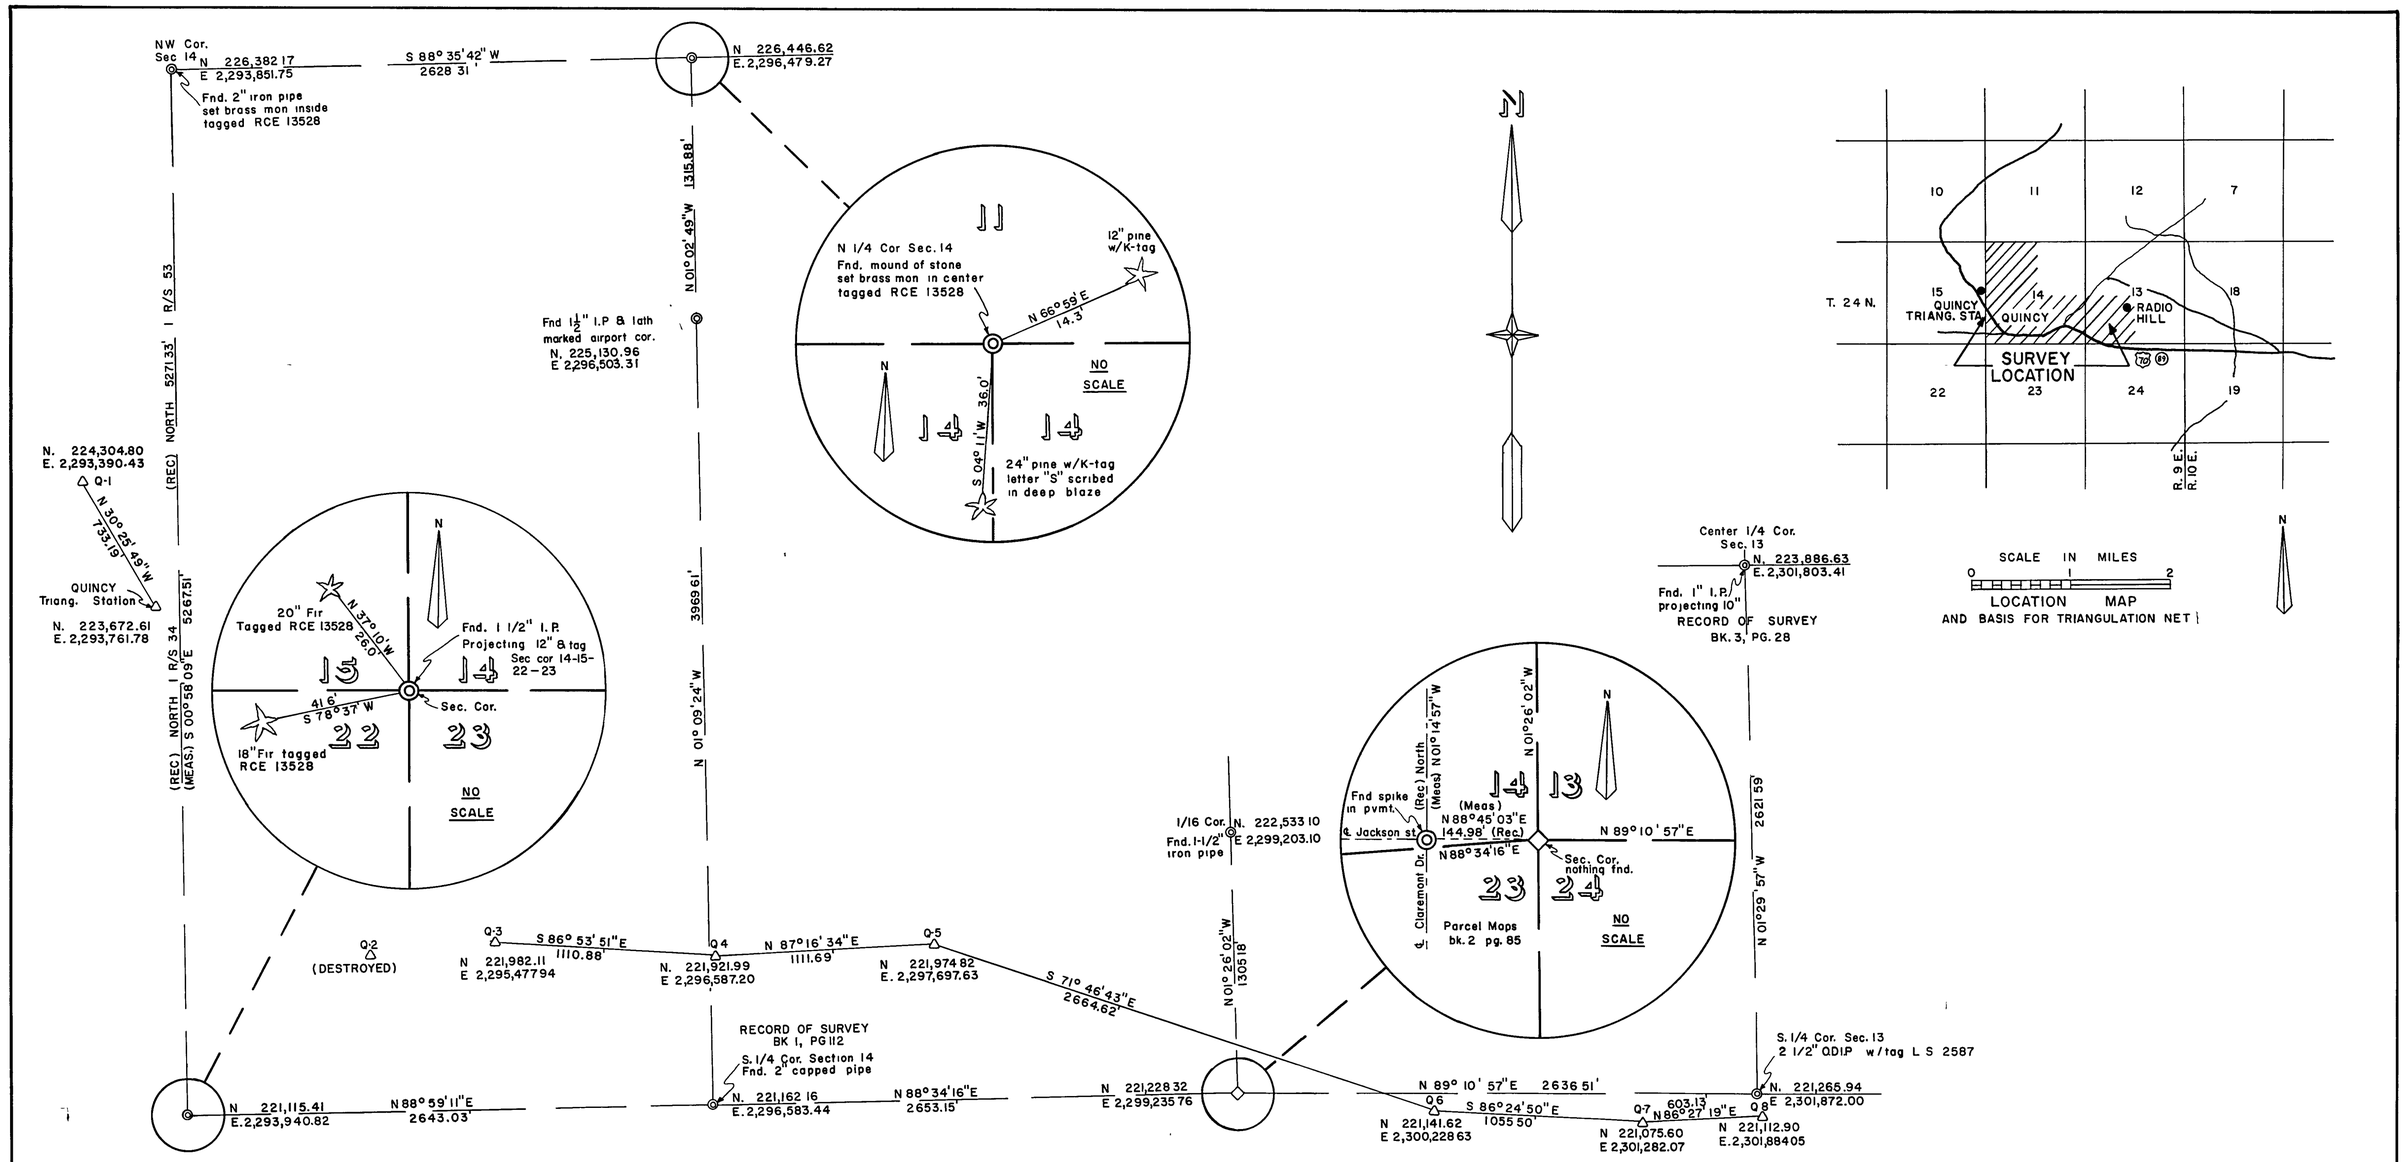

THIS MAP CORRECTLY REPRESENTS A SURVEY MADE BY ME OR UNDER MY DIRECTION IN CONFORMANCE WITH THE REQUIREMENTS OF THE LAND SURVEYORS ACT AT THE REQUEST OF THE PLUMAS COUNTY BOARD OF SUPERVISORS IN OCTOBER 1968. Lawrence J. Brock
LAWRENCE J. BROCK, R.C.E. 13528
COUNTY ROAD COMMISSIONER

FILED THIS 5th DAY OF April, 1971, AT 9:45 A.M.
IN BOOK 3 OF RECORD OF SURVEYS AT PAGE 143
AT THE REQUEST OF THE PLUMAS COUNTY BOARD OF SUPERVISORS
FILE NO. _____. Dorothy Neer Pini
COUNTY RECORDER

THIS MAP HAS BEEN EXAMINED FOR CONFORMANCE WITH THE REQUIREMENTS OF THE LAND SURVEYORS ACT THIS 30th DAY March OF March, 1971. Darrell P. Payne
DARRELL P. PAYNE, R.C.E. 8596
COUNTY ENGINEER

NOTE:

THE BASIS OF BEARING AND OF COORDINATES OF THIS MAP IS THE CALIFORNIA DIVISION OF HIGHWAYS C.M. "Q" STATIONS, CALIFORNIA LAMBERT PROJECTION ZONE I. QUINCY TRIANG. STATION N 223,672.61 E. 2,293,761.78 AND RADIO HILL TRIANG. STATION N. 223,005.19 E. 2,300,677.10

NOTE:

ALL MEASUREMENTS SHOWN ARE GRID. TO OBTAIN GROUND DISTANCES ADD 0.015' PER 100'.

LEGEND

FND COR.	◎
CALC. COR. (NOTHING SET)	◇
CALIF. DIV. HWYS. C.M. "Q" STA.	△

ABBREVIATIONS

FOUND	Fnd.
CORNER	Cor.
CALCULATED	Calc
MEASURED	Meas.
RECORD	Rec.
SECTION	Sec.
IRON PIPE	IP

RECORD OF SURVEY MAP

A PORTION OF SECTIONS 13 & 14
T. 24 N., R. 9 E., M. D. B. & M.

PLUMAS COUNTY, CALIFORNIA

SCALE 1" = 500' DECEMBER, 1968

SURVEYED AT THE REQUEST OF

THE PLUMAS COUNTY BOARD OF SUPERVISORS