RECORD OF SURVEY FOR

THE UNITED STATES FOREST SERVICE

LASSEN NATIONAL FOREST

IN A PORTION OF SE¼, SEC. 11, T.27N., R.7E., M.D.B.&M.
PLUMAS COUNTY, CALIFORNIA

SCALE: 1" = 100'

PAUL E. SIMPSON, & ASSOC., ENGINEERING-PLANNING-SURVEYING
SUSANVILLE, CALIFORNIA

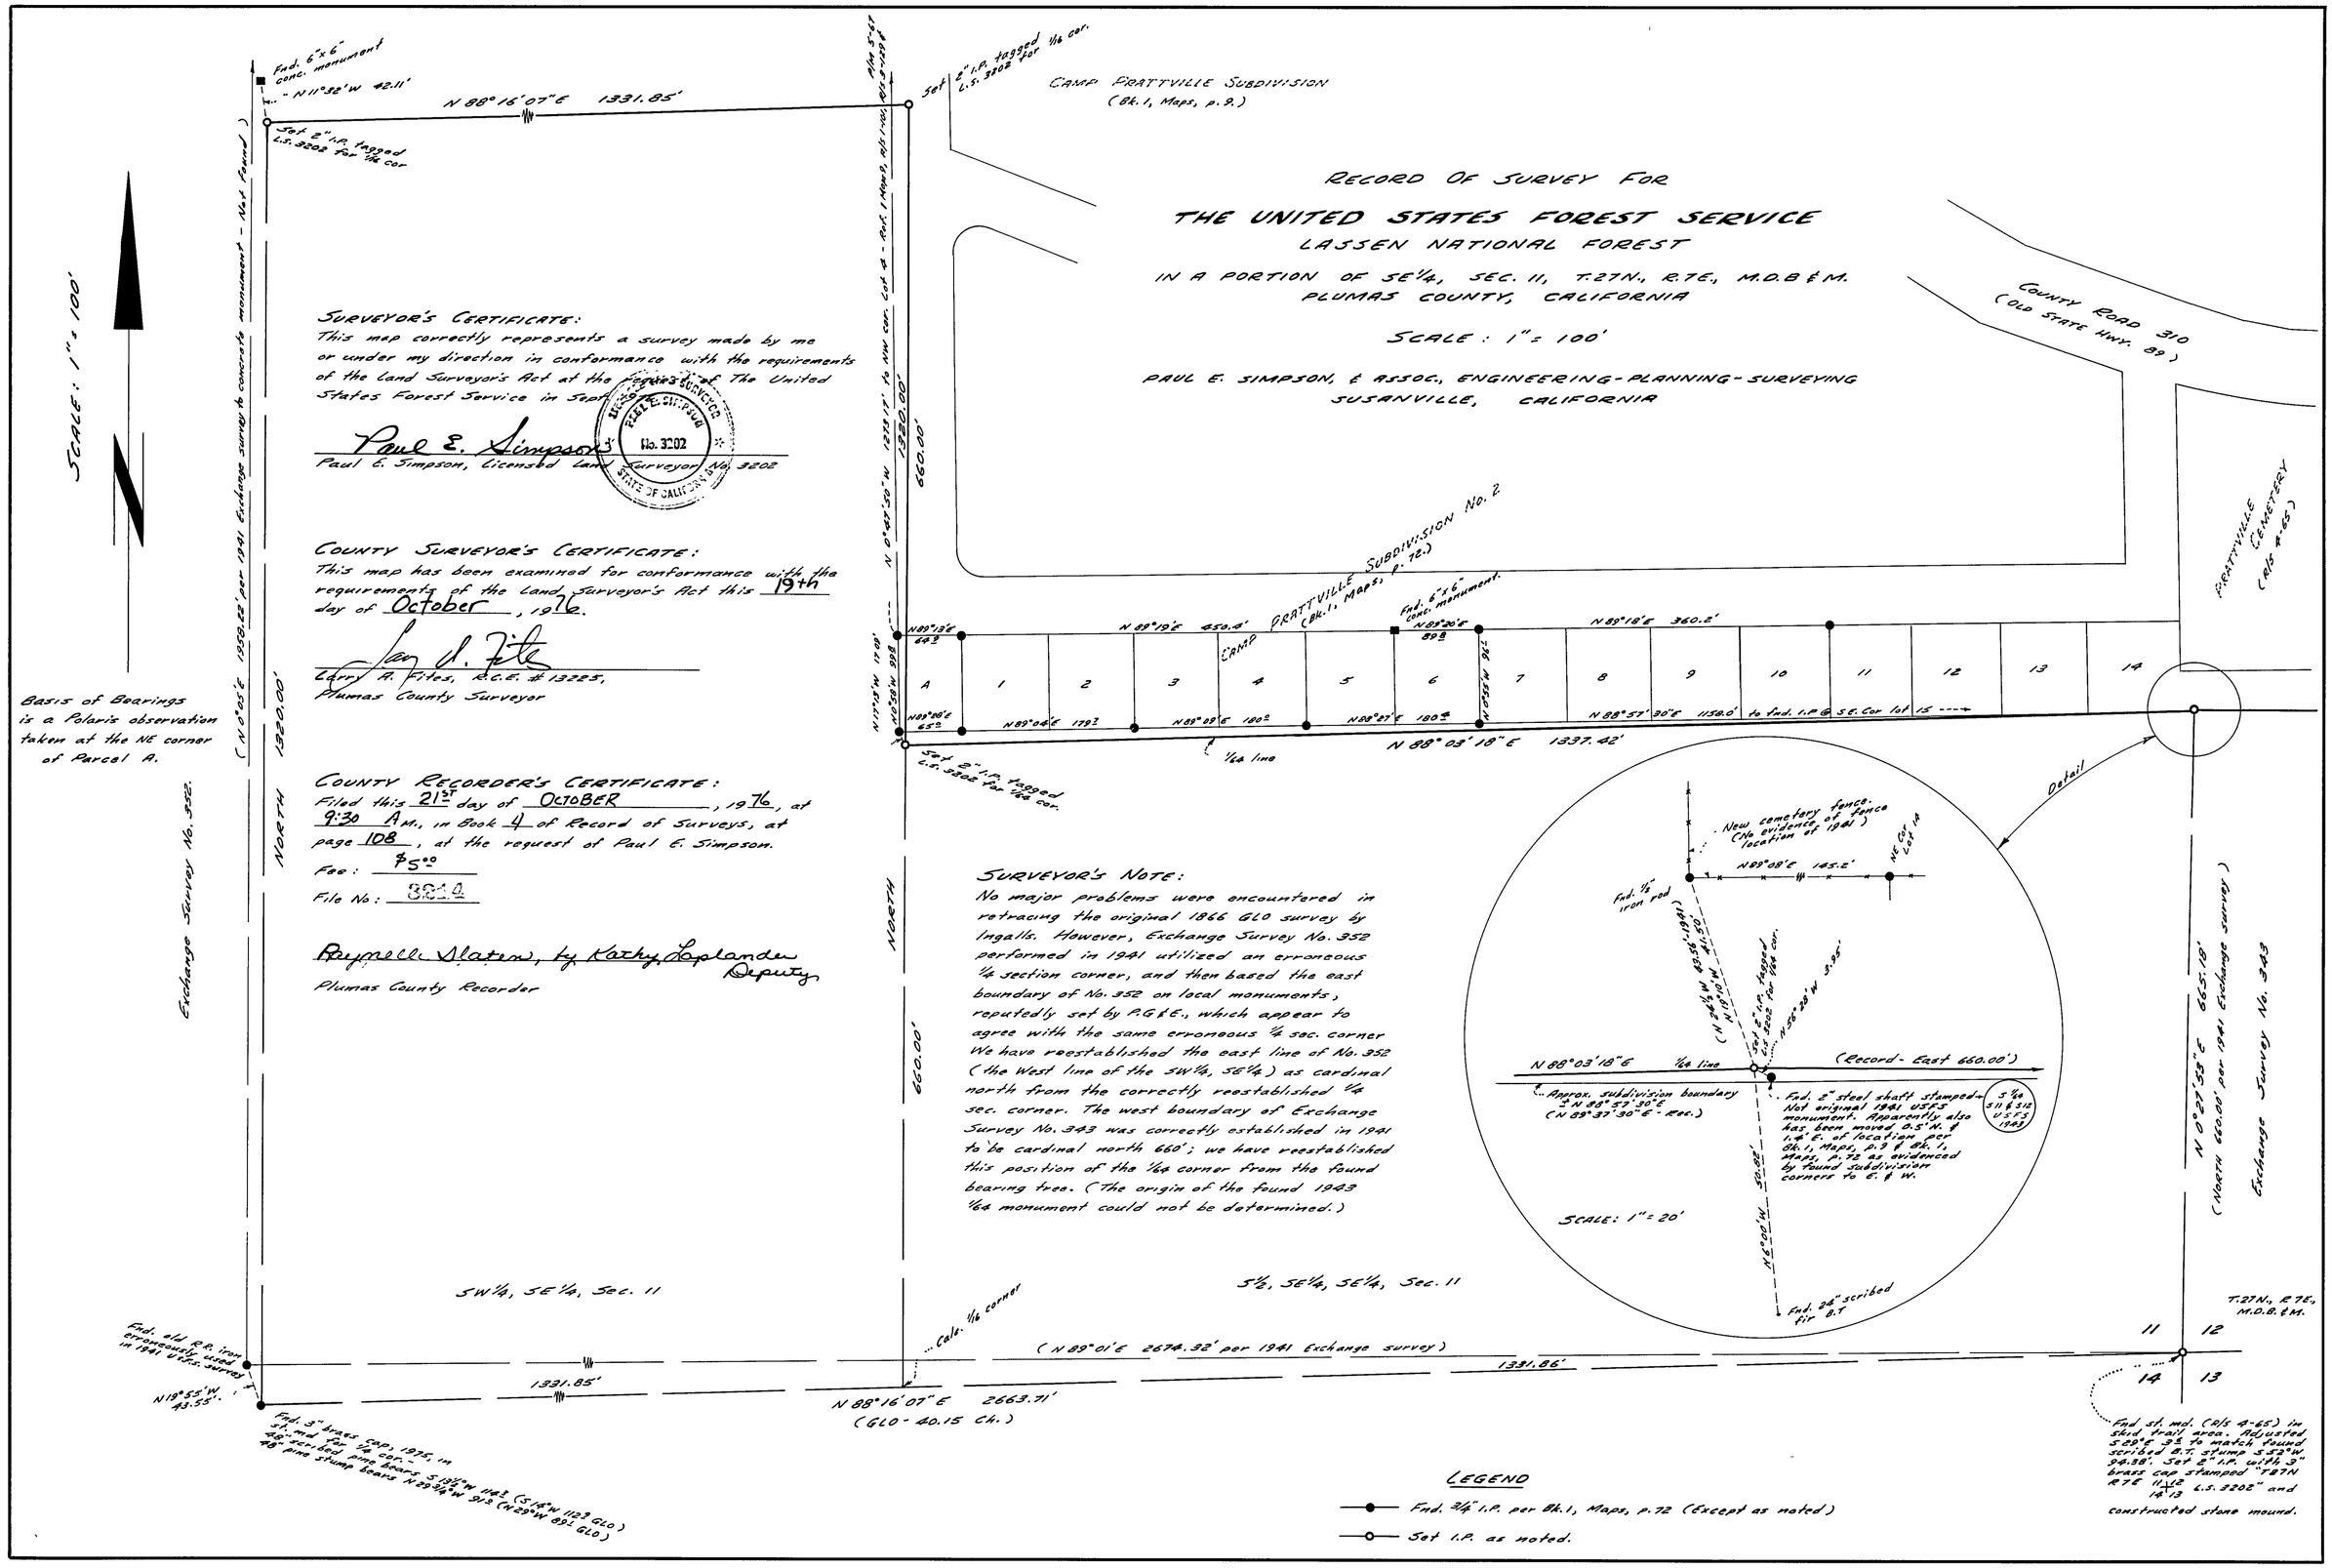

SURVEYOR'S CERTIFICATE:

This map correctly represents a survey made by me or under my direction in conformance with the requirements of the Land Surveyor's Act at the request of The United States Forest Service in Sept. 1976.

Paul E. Simpson

Paul E. Simpson, Licensed Land Surveyor No. 3202

PAUL E. SIMPSON No. 3202 STATE OF CALIFORNIA

COUNTY SURVEYOR'S CERTIFICATE:

This map has been examined for conformance with the requirements of the Land Surveyor's Act this 19th day of October, 1976.

Larry A. Fites, R.C.E. # 13225,
Plumas County Surveyor

COUNTY RECORDER'S CERTIFICATE:

Filed this 21st day of OCTOBER, 1976, at 9:30 A.M., in Book 4 of Record of Surveys, at page 108, at the request of Paul E. Simpson.

Fee: $5.00

File No: 8844

Raymelle Slaten, by Kathy Laplander Deputy

Plumas County Recorder

SURVEYOR'S NOTE:

No major problems were encountered in retracing the original 1866 GLO survey by Ingalls. However, Exchange Survey No. 352 performed in 1941 utilized an erroneous ¼ section corner, and then based the east boundary of No. 352 on local monuments, reputedly set by P.G&E., which appear to agree with the same erroneous ¼ sec. corner. We have reestablished the east line of No. 352 (the West line of the SW¼, SE¼) as cardinal north from the correctly reestablished ¼ sec. corner. The west boundary of Exchange Survey No. 343 was correctly established in 1941 to be cardinal north 660'; we have reestablished this position of the ¼ corner from the found bearing tree. (The origin of the found 1943 ¼ monument could not be determined.)

F.B. 108 p. 57

76-74

4 RS 108