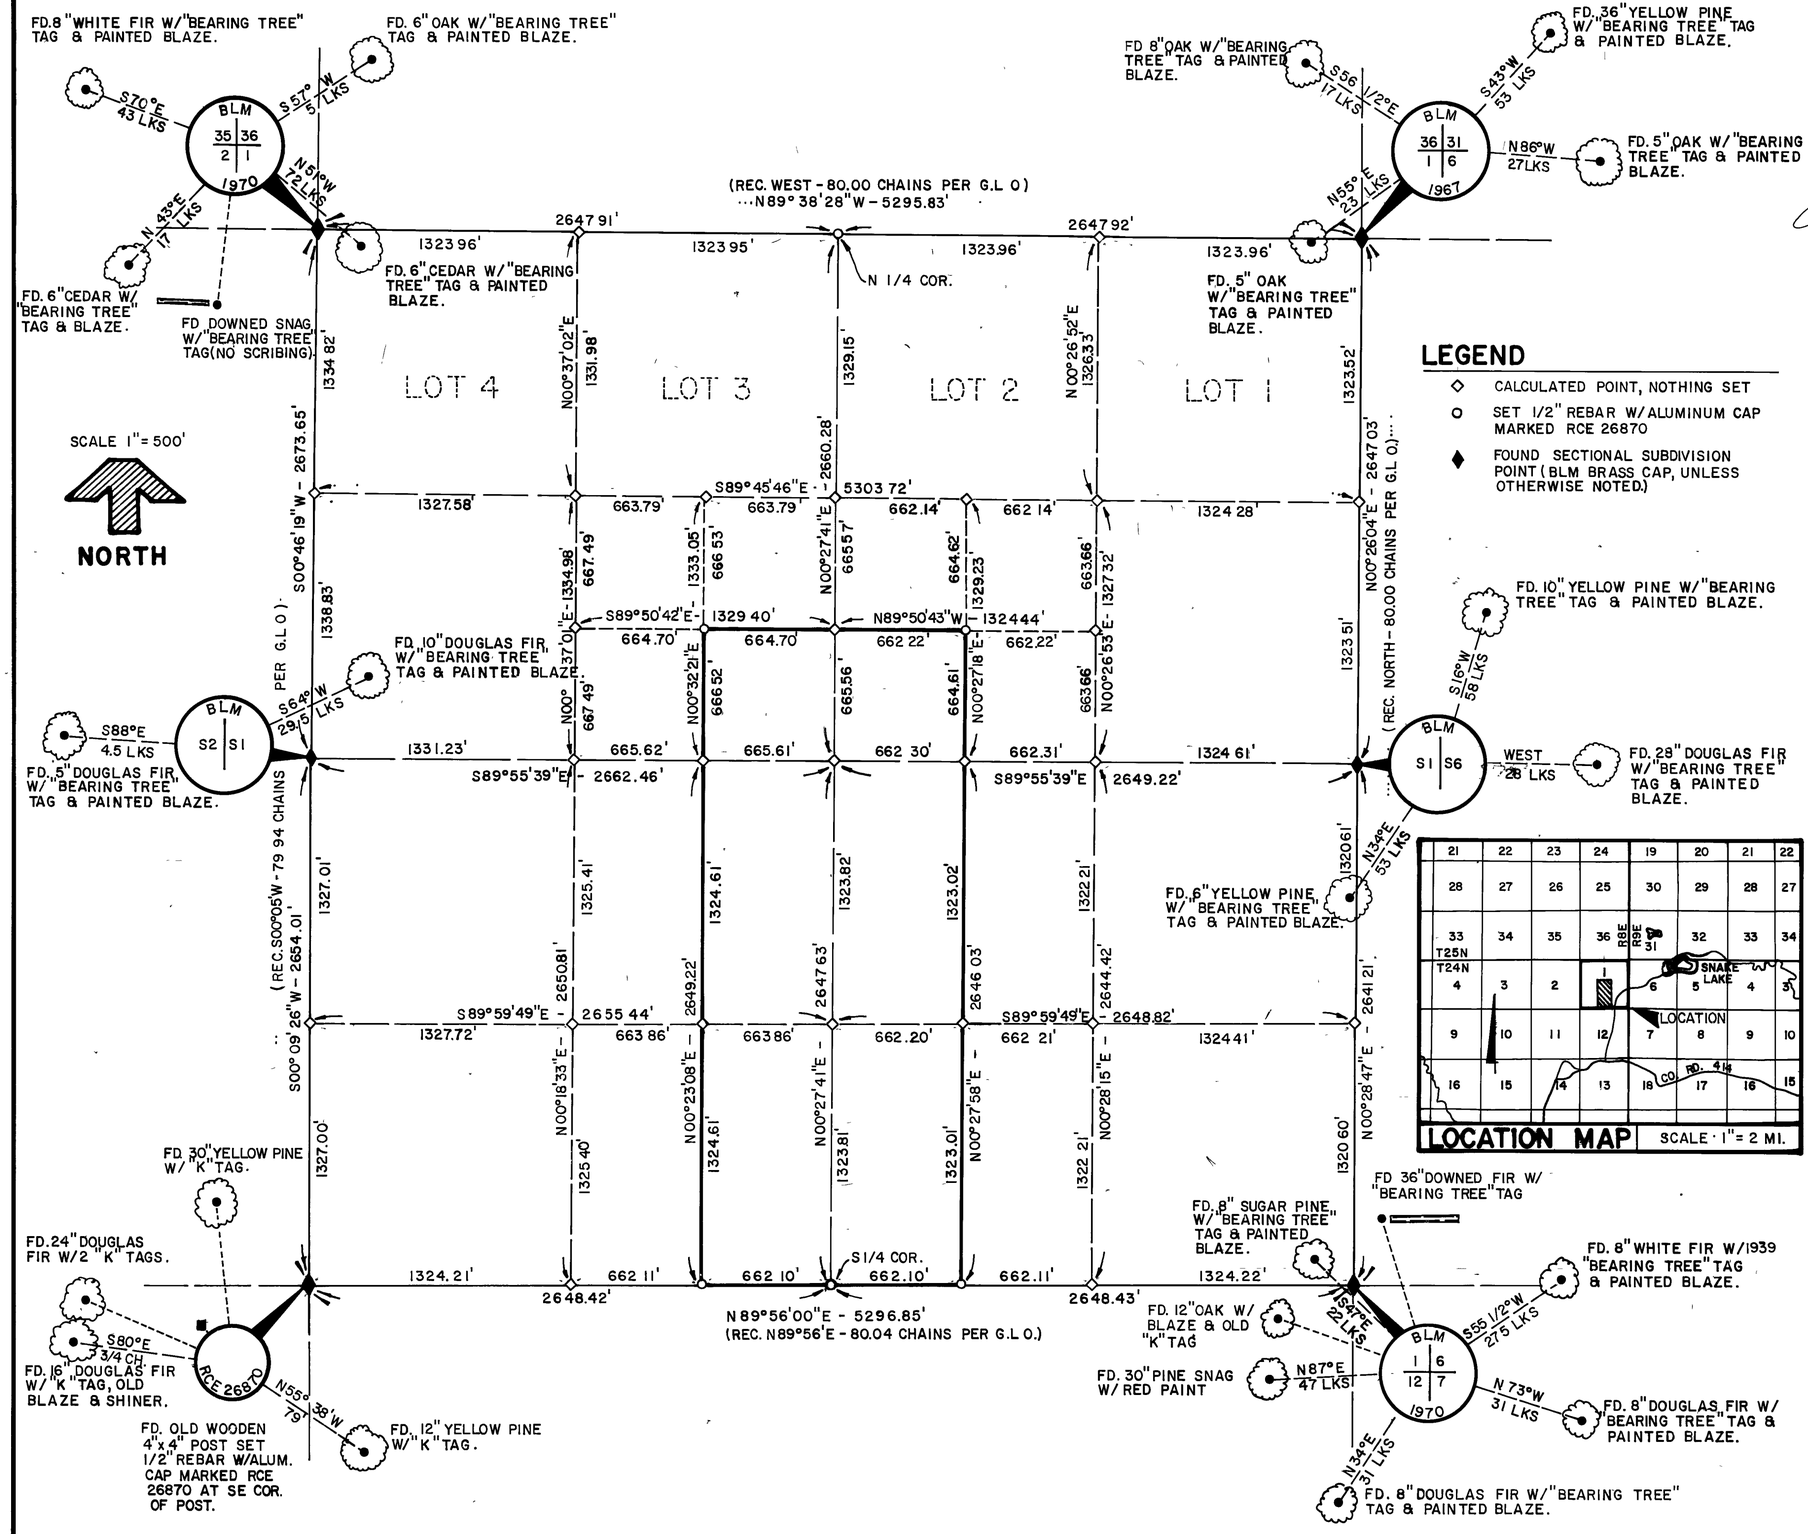

LEGEND

- ◇ CALCULATED POINT, NOTHING SET
- o SET 1/2" REBAR W/ALUMINUM CAP MARKED RCE 26870
- ♦ FOUND SECTIONAL SUBDIVISION POINT (BLM BRASS CAP, UNLESS OTHERWISE NOTED.)

SURVEYOR'S CERTIFICATE

THIS MAP CORRECTLY REPRESENTS A SURVEY MADE BY ME OR UNDER MY DIRECTION IN CONFORMANCE WITH THE REQUIREMENTS OF THE LAND SURVEYOR'S ACT AT THE REQUEST OF TIM MANLY IN JULY, 1979.

Joseph G Brandt

JOSEPH G BRANDT RCE 26870

COUNTY SURVEYOR'S CERTIFICATE

THIS MAP HAS BEEN EXAMINED FOR CONFORMANCE WITH THE REQUIREMENTS OF THE LAND SURVEYOR'S ACT THIS 22nd DAY OF August 1979

Lawrence J Brock

LAWRENCE J. BROCK RCE 13528
PLUMAS COUNTY SURVEYOR

COUNTY RECORDER'S CERTIFICATE

FILED THIS 22nd DAY OF August 1979, AT 9:18 A.M. IN BOOK 5 OF RECORDS OF SURVEY AT PAGE 60 AT THE REQUEST OF THE COUNTY ENGINEER

RAYNELLE SLATEN
COUNTY RECORDER

BY Isabelle Andrews - DEPUTY

FEE $5.00
FILE NO 1713

BASIS OF BEARING

THE BASIS OF BEARING FOR THIS SURVEY IS THE SOUTH LINE OF SECTION 1, T24N, R8E, MDM, AS ESTABLISHED BY THE OCTOBER, 1870 G.L.O. SURVEY

RECORD OF SURVEY

OF

SECTION ONE
T24N, R8E MDM

PLUMAS COUNTY, CALIFORNIA

FOR

TIM MANLY

brandt & associates
CIVIL ENGINEERS ~ SURVEYORS

75 COURT STREET
QUINCY, CALIFORNIA 95971

P.O BOX 749
916-283-1111

WO No 790305

DATE: JULY, 1979
SHEET 1 OF 1