DETAIL 'B'
N.T.S.

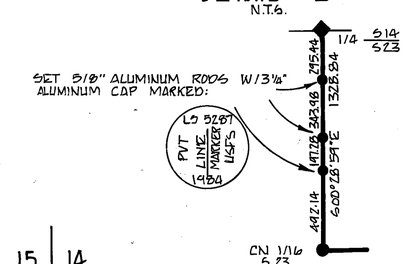

DETAIL 'A'
N.T.S.

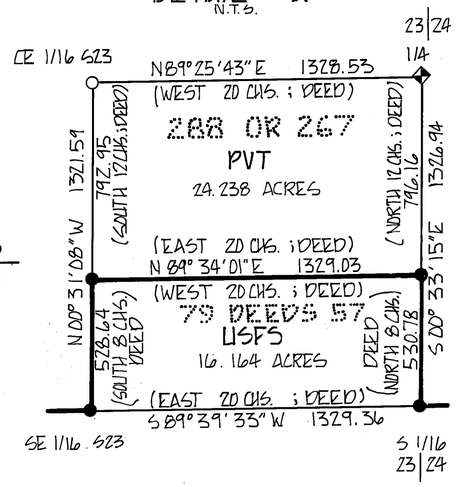

BASIS OF BEARINGS
(N 89° 30' 39" E 2653.79 ; 6 R.S. 82)
N 89° 30' 39" E 2653.79

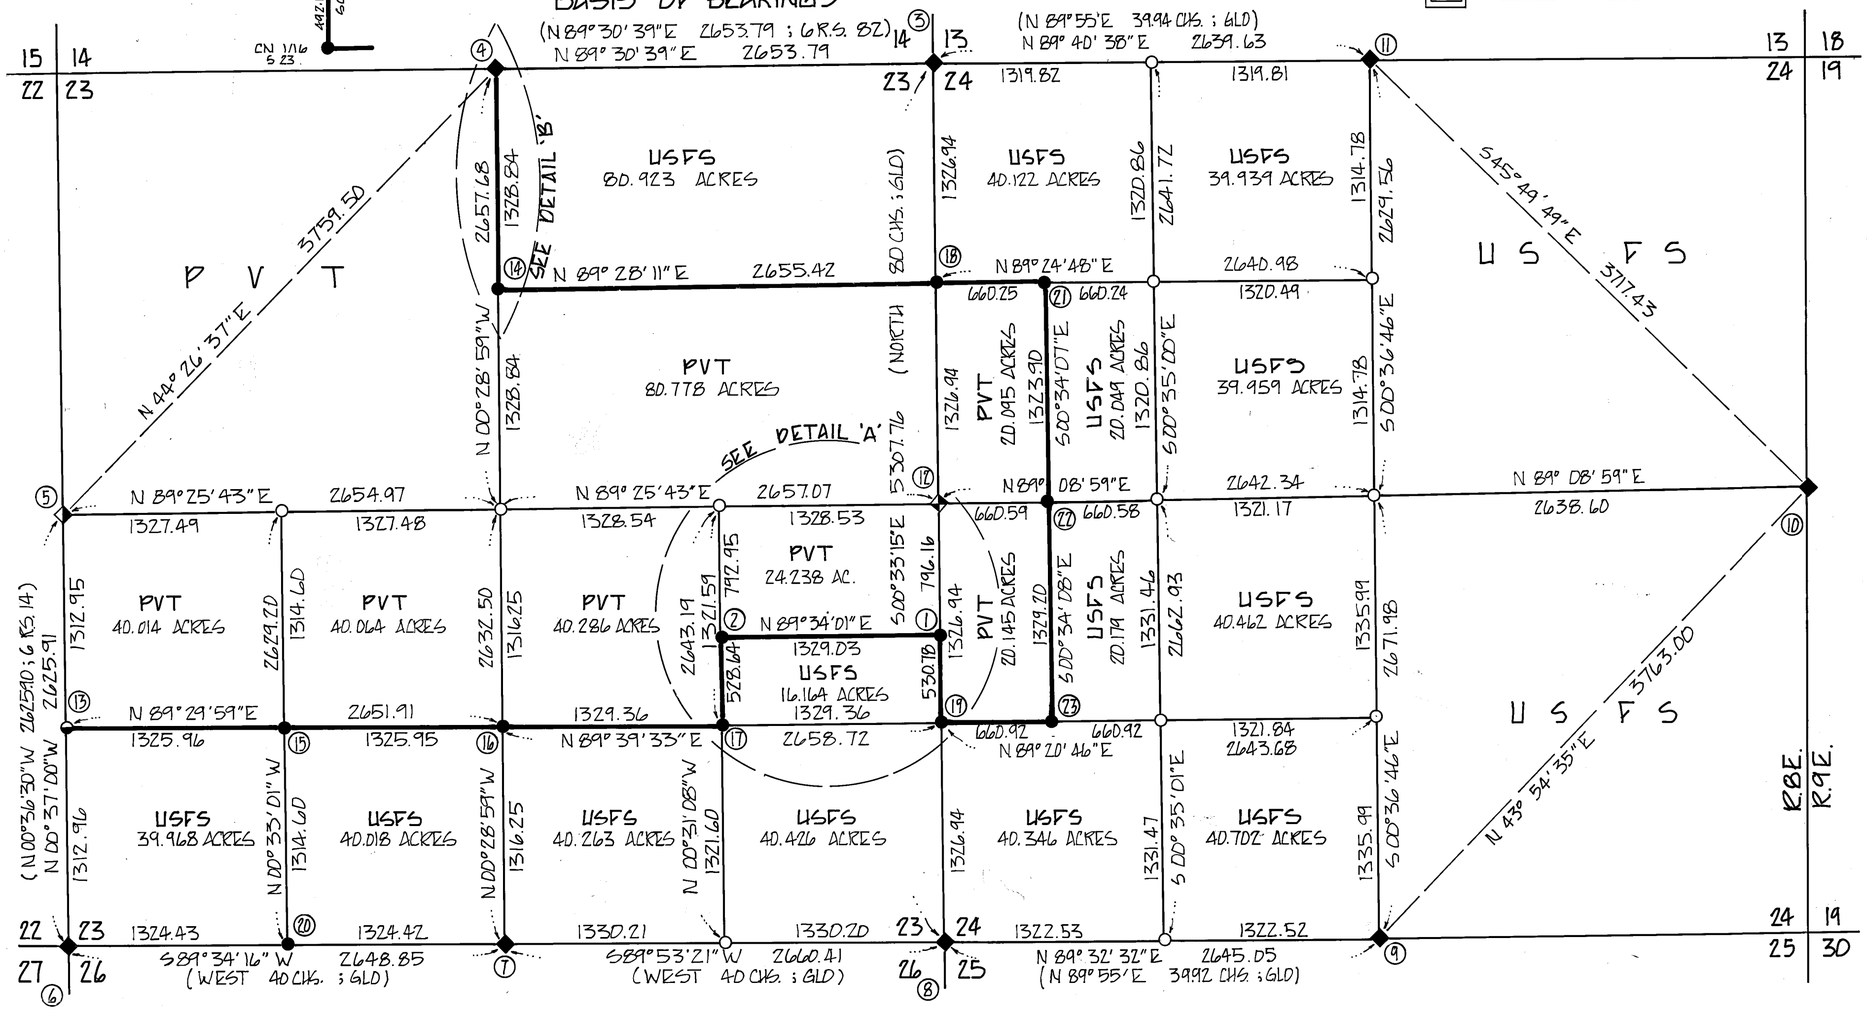

LEGEND

- ○ COMPUTED POSITION, NOTHING SET
- ● MONUMENTED CORNER POSITION, AS PER NOTES
- ⊖ FOUND ESTABLISHED 1/16 CORNER, AS PER NOTES
- ◆ NO EVIDENCE FOUND, MONUMENTED PRORATE POSITION (WITNESS CORNER)
- ◆ FOUND BLM REMONUMENTED CORNER AS PER NOTES (1970 BRASS CAP)
- ◆ FOUND USFS REMONUMENTED CORNER, AS PER NOTES
- ( ) RECORD DATA AS NOTED
- (12) SEE CORNER NOTES - SHEET 2

NOTE

SET USFS MONUMENT 16 A BERNSTEN A-1-BR BREAK-OFF MONUMENT; A 2 1/2" DIAMETER ALUMINUM PIPE W/MAGNETIC BASE DESIGNED TO SEPARATE ON IMPACT AND A 3 1/2" DIAMETER ALUMINUM CAP MARKED AS SHOWN (EXCEPT AS NOTED).

SURVEYOR'S CERTIFICATE

THIS MAP CORRECTLY REPRESENTS A SURVEY MADE BY ME OR UNDER MY DIRECTION IN CONFORMANCE WITH THE REQUIREMENTS OF THE LAND SURVEYOR'S ACT AT THE REQUEST OF THE PLUMAS NATIONAL FOREST IN May, 19 84.

ROBERT GRAUBERGER L.S. 5237 STATE OF CALIFORNIA

Robert Grauberger
ROBERT GRAUBERGER LS 5287

COUNTY SURVEYOR'S CERTIFICATE

THIS MAP HAS BEEN EXAMINED FOR CONFORMANCE WITH THE REQUIREMENTS OF THE LAND SURVEYOR'S ACT THIS 16TH DAY OF July, 19 84.

Lawrence J. Brock
LAWRENCE J. BROCK RCE 13528
PLUMAS COUNTY SURVEYOR

RECORDER'S CERTIFICATE

FILED THIS 19TH DAY OF July, 19 84 AT 9:40 A.M. IN BOOK 6 OF RECORD OF SURVEYS, AT PAGE 133 & 134, AT THE REQUEST OF THE COUNTY SURVEYOR.

FEE # 7 00
FILE NO. 362

ILA DIGGS
COUNTY RECORDER
BY Bobbi Cammack
DEPUTY

RECORD OF SURVEY

LOCATED IN SECTIONS 23 AND 24, TOWNSHIP 24 NORTH, RANGE 8 EAST, MOUNT DIABLO MERIDIAN, PLUMAS COUNTY, CALIFORNIA.

FOR

THE PLUMAS NATIONAL FOREST

MAY 1984 SHEET 1 OF 2

6 RS 133