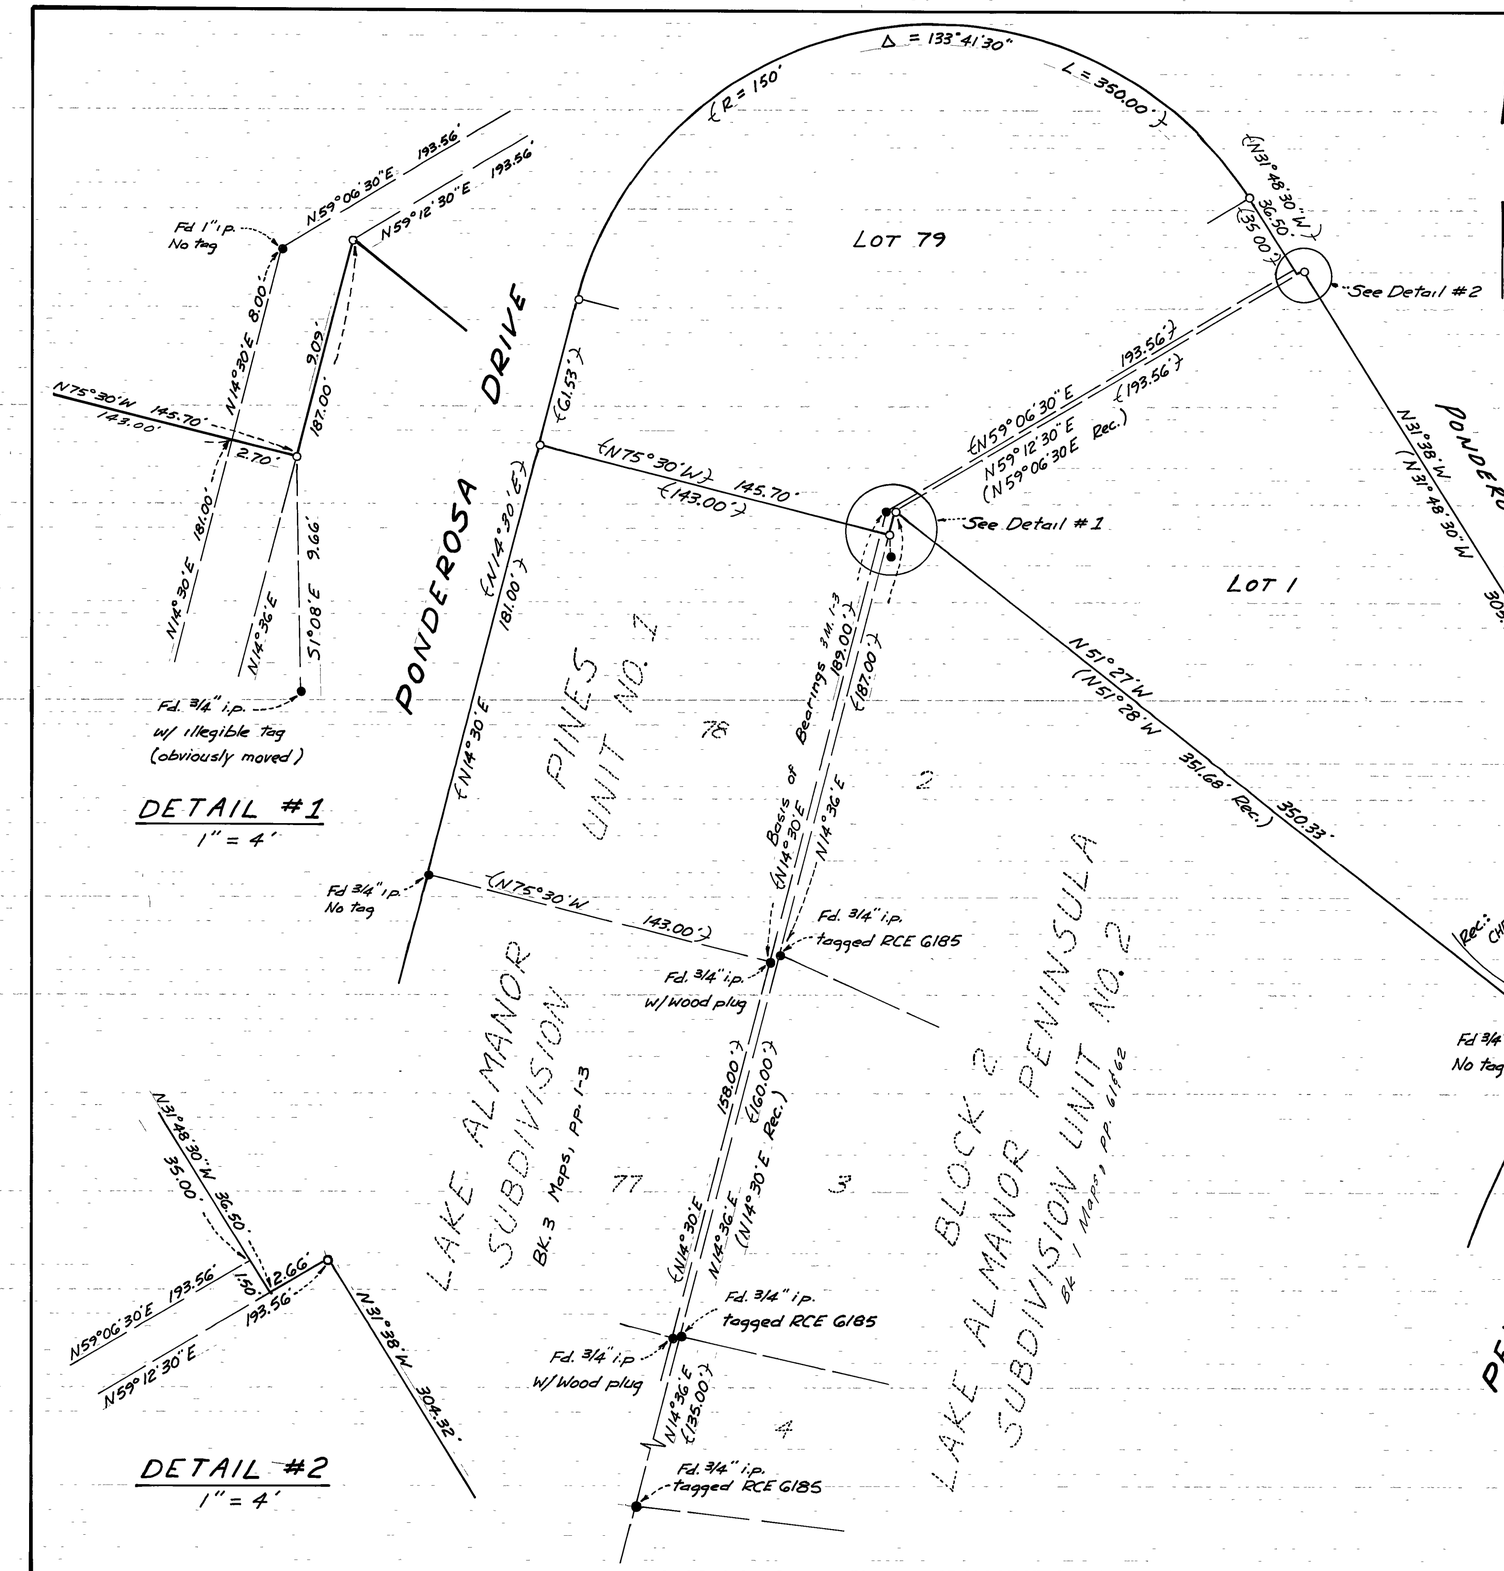

DETAIL #1
1" = 4'

DETAIL #2
1" = 4'

SCALE: 1" = 40'

SURVEYOR'S STATEMENT:
This map correctly represents a survey made by me or under my direction in conformance with the requirements of the Land's Surveyor's Act at the request of Paul Casella in July, 1988.

LICENSED LAND SURVEYOR FRED R. NAGEL No. 3989 6-30-92 STATE OF CALIFORNIA

Fred R Nagel
Fred R Nagel, L.S. 3989

COUNTY SURVEYOR'S STATEMENT:
This map has been examined in accordance with Section 8766 of the Land Surveyor's Act this 17th day of October, 1988.

Lawrence J Brock by R Tom Shuta RCE 30515
Lawrence J Brock, Plumas Co Surveyor, RCE 13528

COUNTY RECORDER'S STATEMENT:
Filed this 18th day of October, 1988, at 9:41 A.M. in Book 8 of Record of Surveys at page 45 at the request of the County Engineer.
Fee: #5.00 File No. 3766
Ila Diggs, Plumas County Recorder
by: Beth Cammack Deputy

LEGEND
- ● Found monuments as noted (retagged all untagged corners "L.S. 3989".
- ○ Set 1/2" rebar with cap stamped "L.S 3989."
- t) Indicates Record & Measured.

RECORD OF SURVEY FOR
PAUL CASELLA

IN THE N.W. 1/4, SEC. 19, T. 28 N., R. 8 E., M.D.B.&M.
PLUMAS COUNTY, CALIFORNIA

SCALE: 1" = 40'

NST Engineering Associates, Inc.
45 South Roop Street
Susanville, California
916-257-5173

Sheet 1 of 1

88-73

8 RS 45