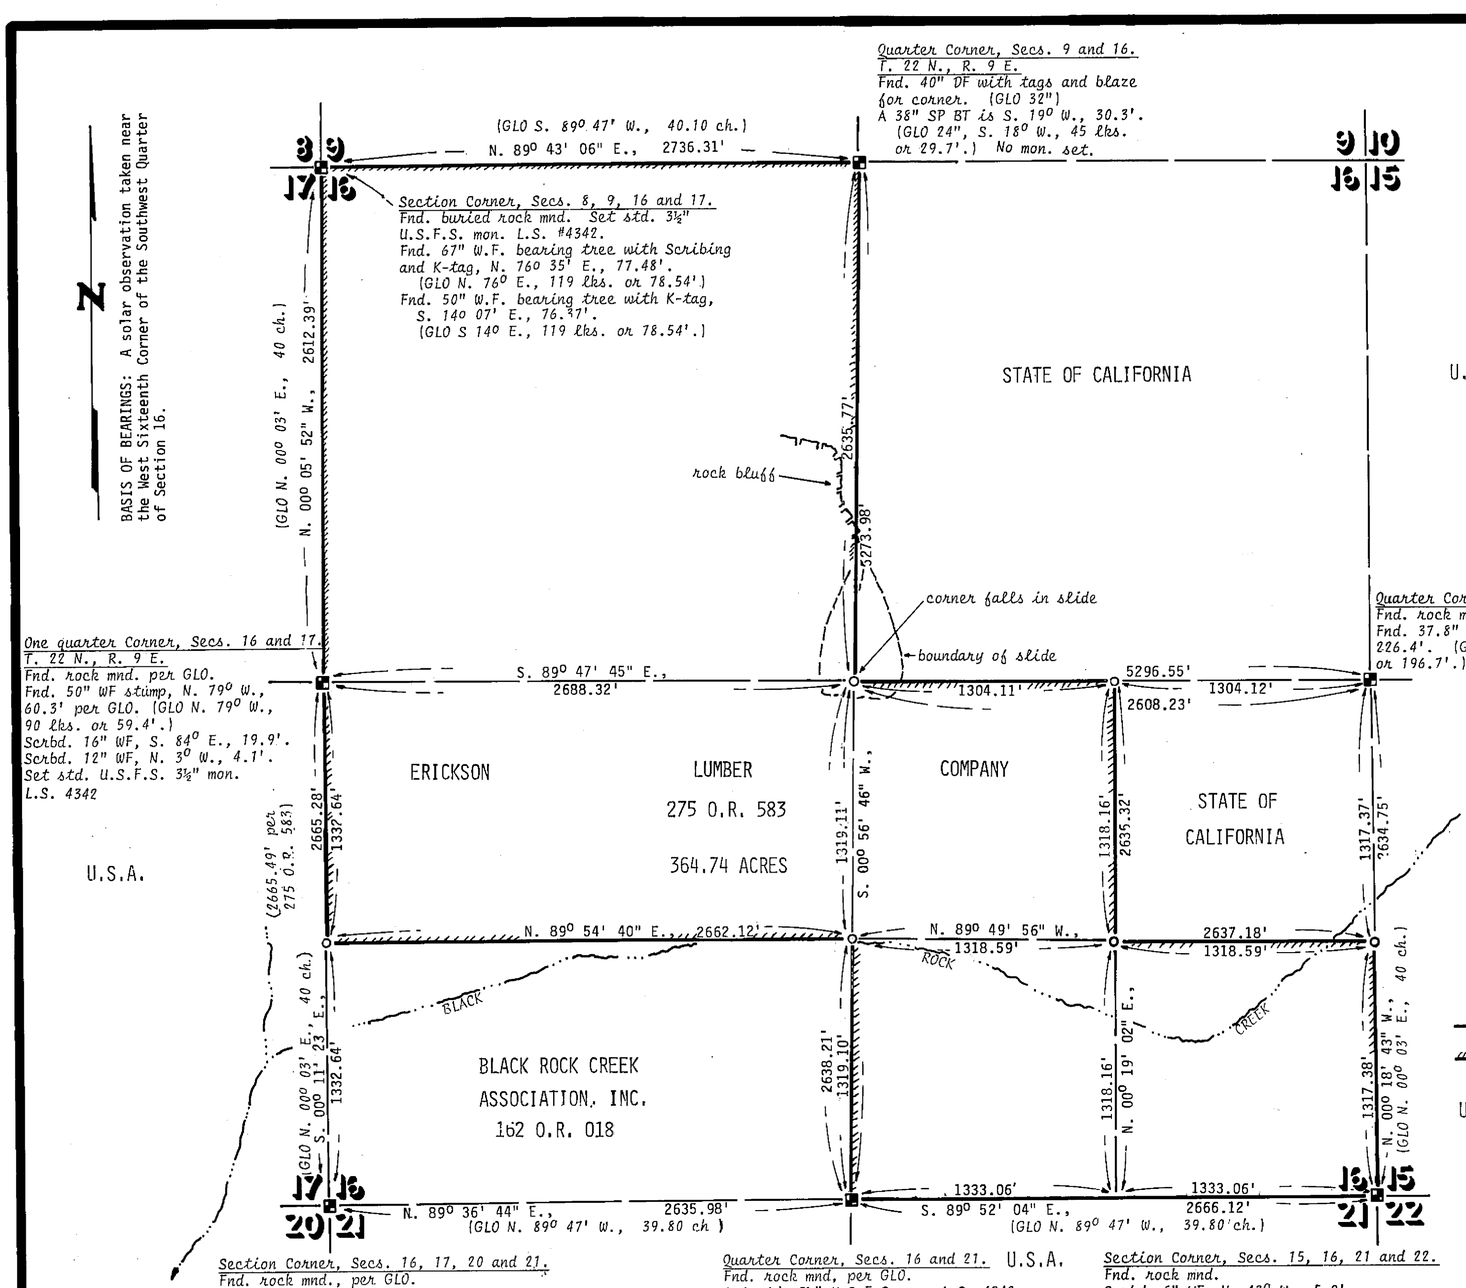

SCALE 1" : 500'

LEGEND

- ■...Found Section or Quarter Corner as noted.
- O...Set 1½" alum. cap on 5/8" X 18" rebar stamped L.S. 4342.
- ( )...Indicates record data as noted.
- ——— Indicates property boundary.
- ////// Indicates property boundary marked for timber cutting line.

U.S.A.

Note: *This is a survey to mark timber cutting lines.*

LICENSED LAND SURVEYOR — THOMAS M. WULFERT — 4342 — STATE OF CALIFORNIA

SURVEYOR'S STATEMENT

This map correctly represents a survey made by me or under my direction in conformance with the requirements of the Land Surveyors' Act at the request of Erickson Lumber Co in May, 1989.

Thomas M. Wulfert
Thomas M. Wulfert, L.S. 4342
Exp. 6-30-92

COUNTY SURVEYOR'S STATEMENT

This map has been examined in accordance with Section 8766 of the Land Surveyors' Act this 13th day of July, 1989.

Plumas County Surveyor — Lawrence J. Brock, R.C.E. 13528

RECORDER'S STATEMENT

Filed this 13th day of July, 1989, in book 8 of Record of Surveys at page 90 at 9:20 Am., at the request of the County Engineer.

County Recorder Ila Diggs — Deputy Beth Cammack

Fee: $ 5.00

File nr: 4748

VICINITY MAP
No Scale

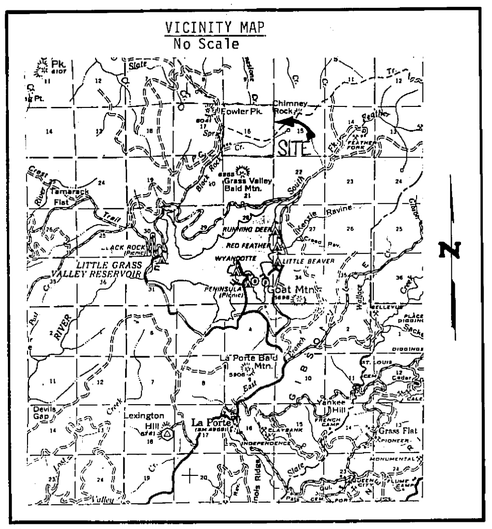

A RECORD OF SURVEY

OF CERTAIN LINES IN SECTION 16, T. 22 N., R. 9 E., M.D.B.M., IN THE UNINCORPORATED TERRITORY OF PLUMAS COUNTY, CALIFORNIA FOR:

ERICKSON LUMBER COMPANY
NOVEMBER 1986

THOMAS M. WULFERT — **L.S. 4342**
LAND SURVEYOR — **RED BLUFF, CALIF.**

SHEET 1 OF 1 — SCALE AS SHOWN