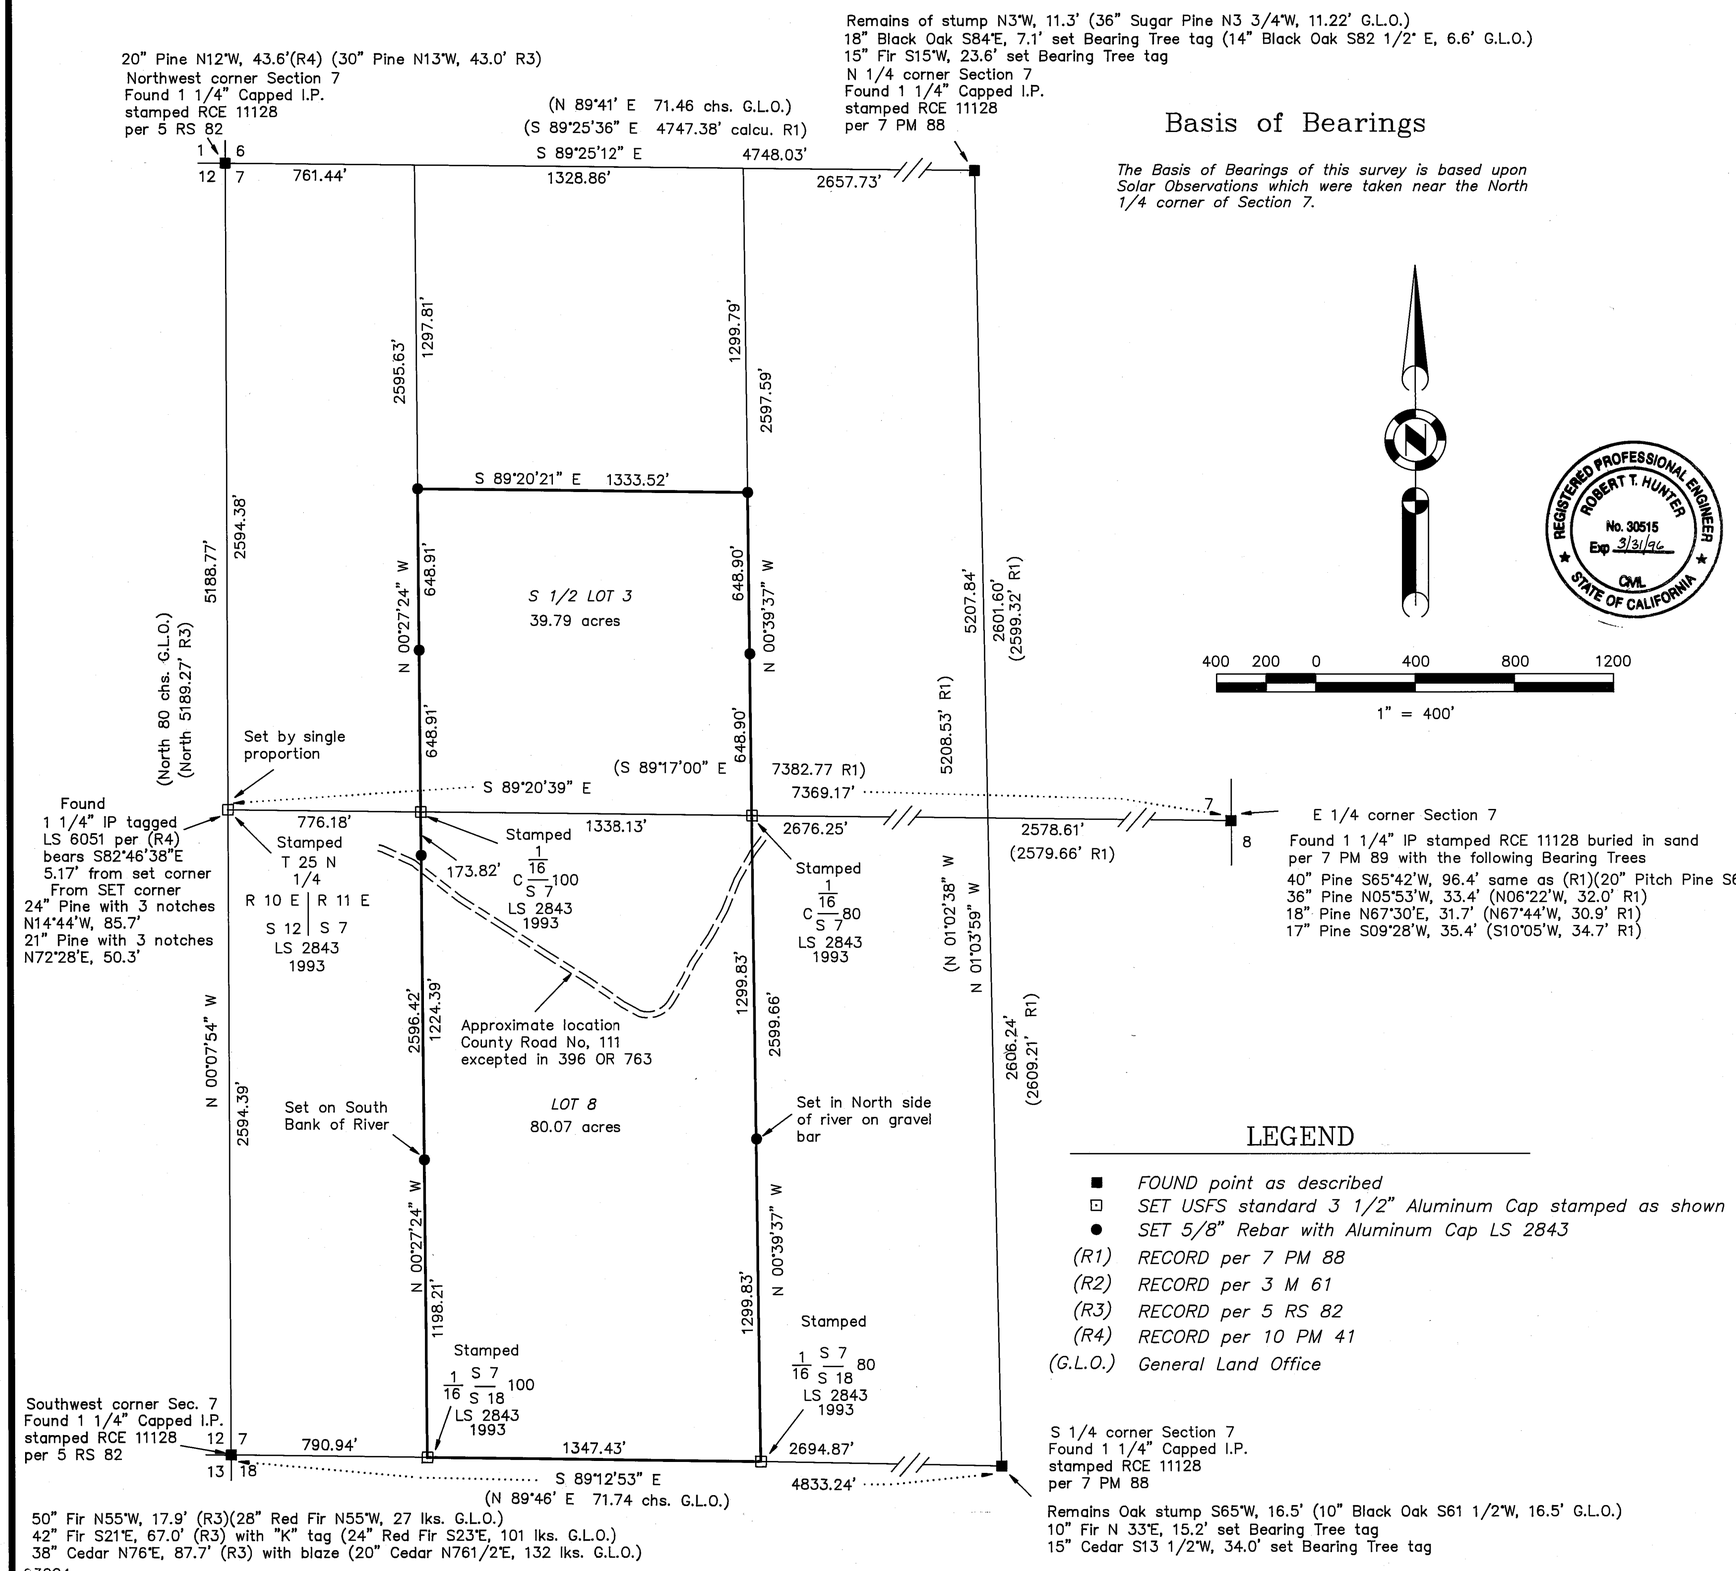

Basis of Bearings

The Basis of Bearings of this survey is based upon Solar Observations which were taken near the North 1/4 corner of Section 7.

400 200 0 400 800 1200

1" = 400'

REGISTERED PROFESSIONAL ENGINEER
ROBERT T. HUNTER
No. 30515
Exp 3/31/96
CIVIL
STATE OF CALIFORNIA

SURVEYOR'S STATEMENT

This map correctly represents a survey made by me or under my direction in conformance with the requirements of the Land Surveyors' Act at the request of Albert Blubaugh in July, 1993.

LICENSED LAND SURVEYOR
JOHN W. HAMBY
L.S. 2843
Exp. 6-30-96
STATE OF CALIFORNIA

John W. Hamby LS 2843

COUNTY SURVEYOR'S STATEMENT

This map has been examined in accordance with Section 8766 of the Land Surveyors' Act this 31st *day of* September, *1993.*

R. Tom Hunter RCE 30515
PLUMAS COUNTY SURVEYOR
License Expiration Date 3/31/96

RECORDER'S STATEMENT

Filed this 2nd *day of* September, *1993 at* 2:25 *p.m. in Book* 9 *of Record of Surveys, at page* 123, *at the request of the County Surveyor.*

Fee 5.00
File No. 6898

Judith Wells
County Recorder
by Deputy

LEGEND

- ■ *FOUND point as described*
- ⊡ *SET USFS standard 3 1/2" Aluminum Cap stamped as shown*
- ● *SET 5/8" Rebar with Aluminum Cap LS 2843*
- *(R1) RECORD per 7 PM 88*
- *(R2) RECORD per 3 M 61*
- *(R3) RECORD per 5 RS 82*
- *(R4) RECORD per 10 PM 41*
- *(G.L.O.) General Land Office*

RECORD OF SURVEY
for
Albert & Sara Blubaugh

S 1/2 Lot 3 & Lot 8 of Section 7
T. 25 N., R. 11 E., M.D.M.

PLUMAS COUNTY — CALIFORNIA
SCALE 1" = 400' July, 1993

Hamby Surveying Inc.
P.O. Box 1209
Portola, CA 96122
(916) 832-5571

SHEET 1 OF 1