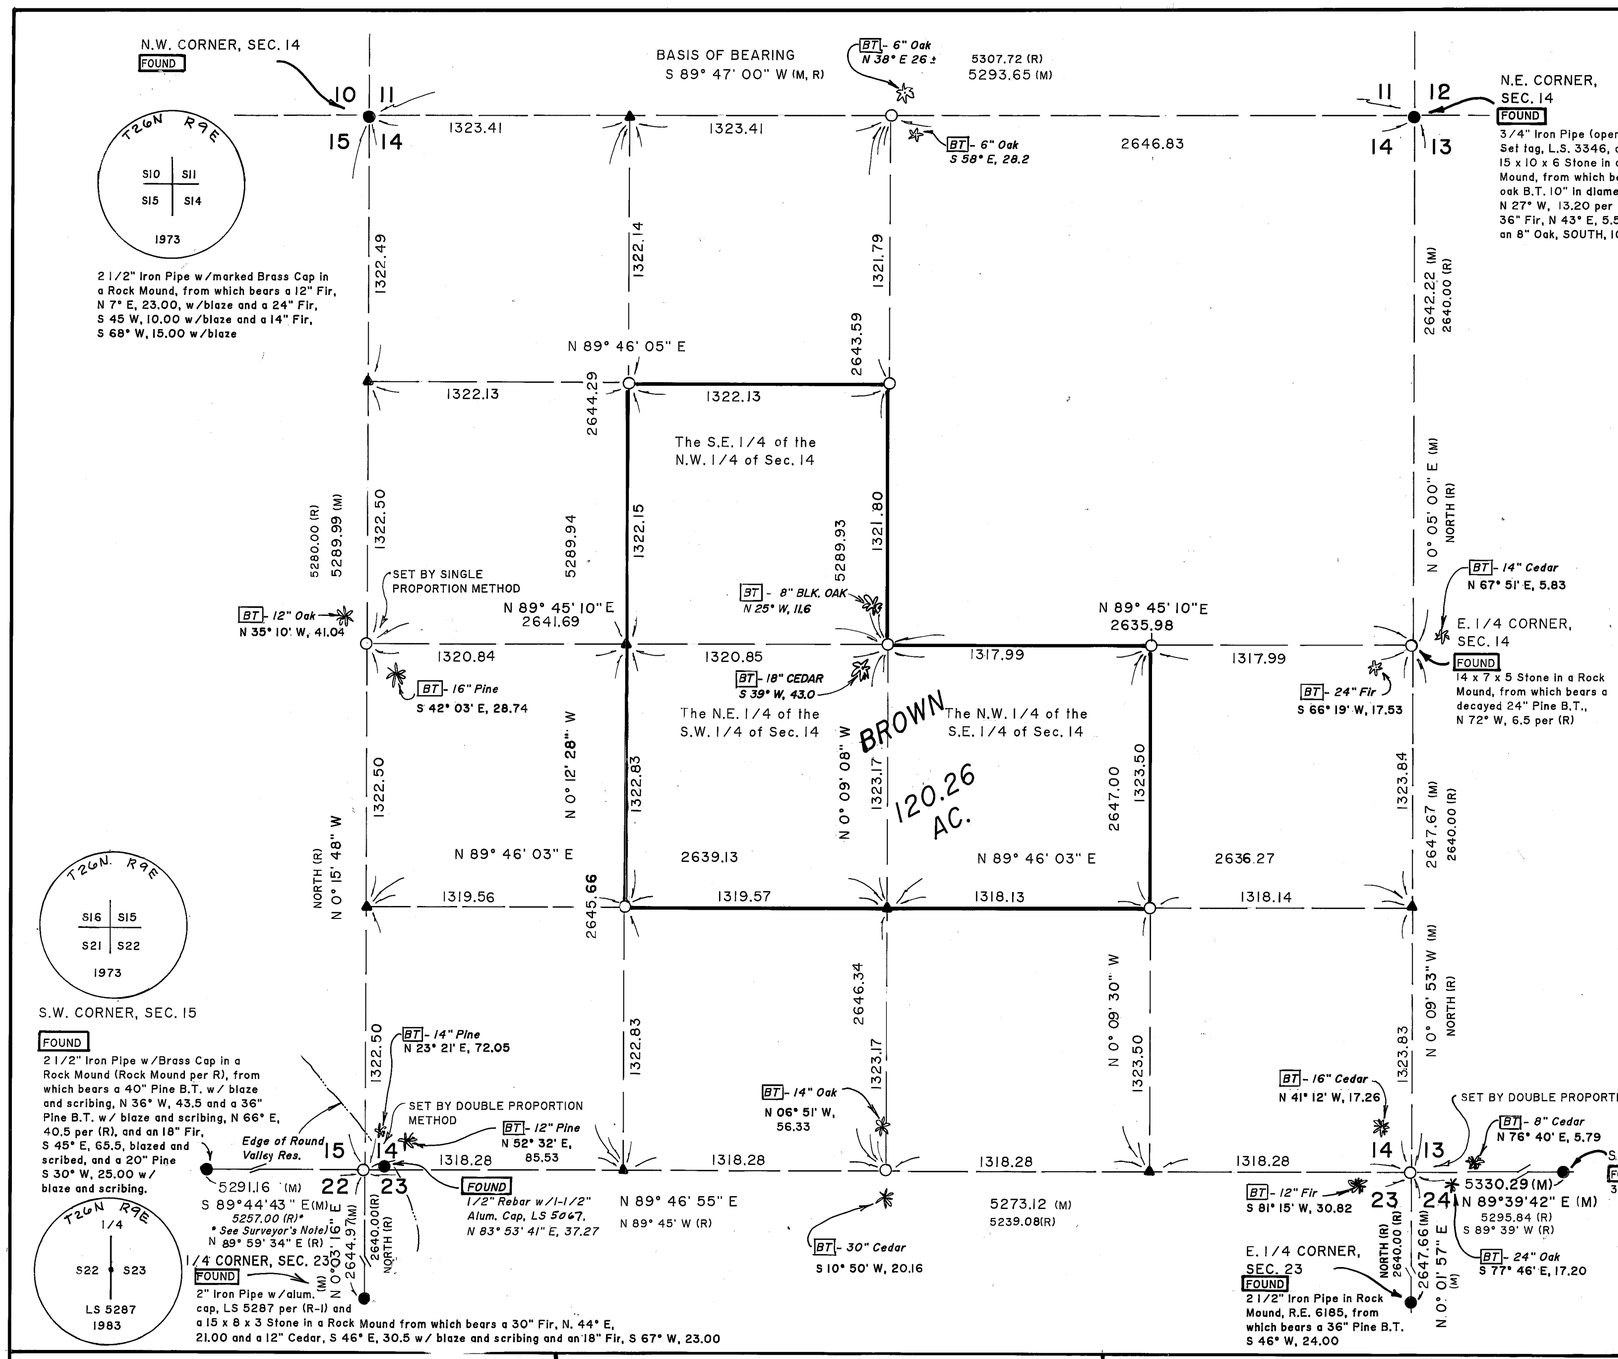

BASIS OF BEARING

The North Line of Section 14 shown as S 89° 47' 00" W per (R)

SCALE 1" = 500'

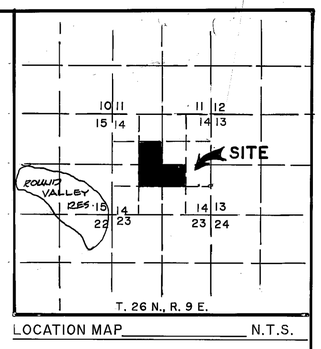

LOCATION MAP N.T.S.

LEGEND

○	=	Set 1/2" Steel Bar and 3-1/4" Alum. Cap, L.S. 3346
●	=	Found Monument as Noted
▲	=	Calculated Point Only
(M)	=	Measured
(R)	=	Record Data per General Land Office field notes of the survey of the Subdivision Lines of T.26N., R.9E., M.D.M., by Denton D. Brown dated December 2, 1869.
(R-1)	=	Record Data per 7 R.S. 13
(R-2)	=	Record Data per 5 P.M. 132
(R-3)	=	Record Data per 5 R.S. 105
	=	Newly scribed Bearing Tree per B.L.M. Manual of Instructions
BT	=	New Bearing Trees

SURVEYOR'S NOTE:

The South line of Section 15 was not surveyed by Denton D. Brown, Depuy Surveyor under his contract of August 10, 1869. However, he traversed the boundary of Round Valley Reservoir on November 13, 1869. By this traverse, he established points on the section lines between Sections 22 and 23, Sections 14 and 23 and Sections 14 and 15. Using these three points as a reference, a position for the Southeast corner of Section 15 was established. From this position, a distance of 5,257.00 was calculated to the Southwest corner of Section 15. The GLO plat shows a calculated distance of 79.53 Ch for this boundary. I believe the distance of 5,257.00 is the correct distance, and was used to establish the proportionate corners along the South boundary of Section 14, T26N, R9E.

RECORD OF SURVEY FOR RICHARD B. BROWN

THE S.E. 1/4 OF THE N.W. 1/4, THE NE. 1/4 OF THE S.W. 1/4,

AND THE N.W. 1/4 OF THE S.E. 1/4 OF SECTION 14

T. 26 N., R. 9 E., M. D. M.

PLUMAS COUNTY, CALIFORNIA

SURVEYOR'S STATEMENT

This map correctly represents a survey made by me or under my direction in conformance with the requirements of the Land Surveyor's Act at the request of [illegible]

LICENSED LAND SURVEYOR GORDON L. SHIELDS L.S. 3346 STATE OF CALIFORNIA

Gordon L. Shields L.S. 3346
Registration Expires 6-30-96

COUNTY SURVEYOR'S STATEMENT

This map has been examined in accordance with Section 8766 of the Land Surveyors Act this 26TH day of October 1995.

REGISTERED PROFESSIONAL ENGINEER ROBERT T. HUNTER No. 30515 Exp. 3/31/96 CIVIL STATE OF CALIFORNIA

R. Tom Hunter R.C.E. 30515
Plumas County Surveyor
License Expires 3-31-96

RECORDER'S STATEMENT

Filed this 26TH day of October 1995, at 2:05 P.M. in Book 10 of Maps, at Page 84, at the request of

Serial No. —
Fee Paid $8.00
Doc. Number 6948

Judith Wells
Plumas County Recorder

By: Sari Pirri
Deputy

SIERRA WEST SURVEYING
5437 BLACK OLIVE DR., (916) 877-6253
PARADISE, CALIFORNIA 95969

6917

7-18-95

Sheet 1 of 1