FOUND POINTS

COORDINATES					RECORDED			COORDINATES					RECORDED		
SEC	PT	NORTH	EAST	DESCRIPTION	BK	OF	PG	SEC	PT	NORTH	EAST	DESCRIPTION	BK	OF	PG
2	1	233,977.579	2,297,766.389	6"x6" CONC. R/W MONUMENT											
	2	234,025.968	2,297,656.655	6"x6" CONC. R/W MONUMENT											
	6	234,435.476	2,297,968.402	1/2" REBAR W/PLASTIC CAP, MKD."C.BROWN, RCE 22836"											
	7	234,435.119	2,297,973.486	3" BLM BRASS CAP IN ROCK MOUND											
	8	234,676.880	2,298,080.146	3" BLM BRASS CAP IN ROCK MOUND											
	9	233,481.614	2,297,351.724	3" BPR BR.CAP MKD."STA 266+35.87 ELEV=3453.02"											
	10	233,476.202	2,297,360.111	6"x6" CONC. R/W MONUMENT											
	11	233,411.011	2,297,460.860	6"x6" CONC. R/W MONUMENT											

LEGEND

- ■ FOUND R/W MONUMENT
- □ SET 3/4" REBAR W/1 1/2" ALUM. CAP STAMPED "CALTRANS RW"
- ● MONUMENT FOUND AS NOTED
- o NO MONUMENT FOUND OR SET
- ( ) RECORD PER 72 DEEDS 116
- < > RECORD PER 300 O.R. 369
- ♦ SECTION OR FRACTIONAL CORNER FOUND AS NOTED
- ◊ SECTION OR FRACTIONAL CORNER NOT LOCATED
- △ CALTRANS CONTROL LINE MONUMENT SET 3/4" REBAR w/ALUM. CAP STAMPED "CALTRANS" "CM" AS NOTED
- ▲ FOUND "CAL-TRANS" CONTROL POINT
- 28-1 SECTION - POINT NO.

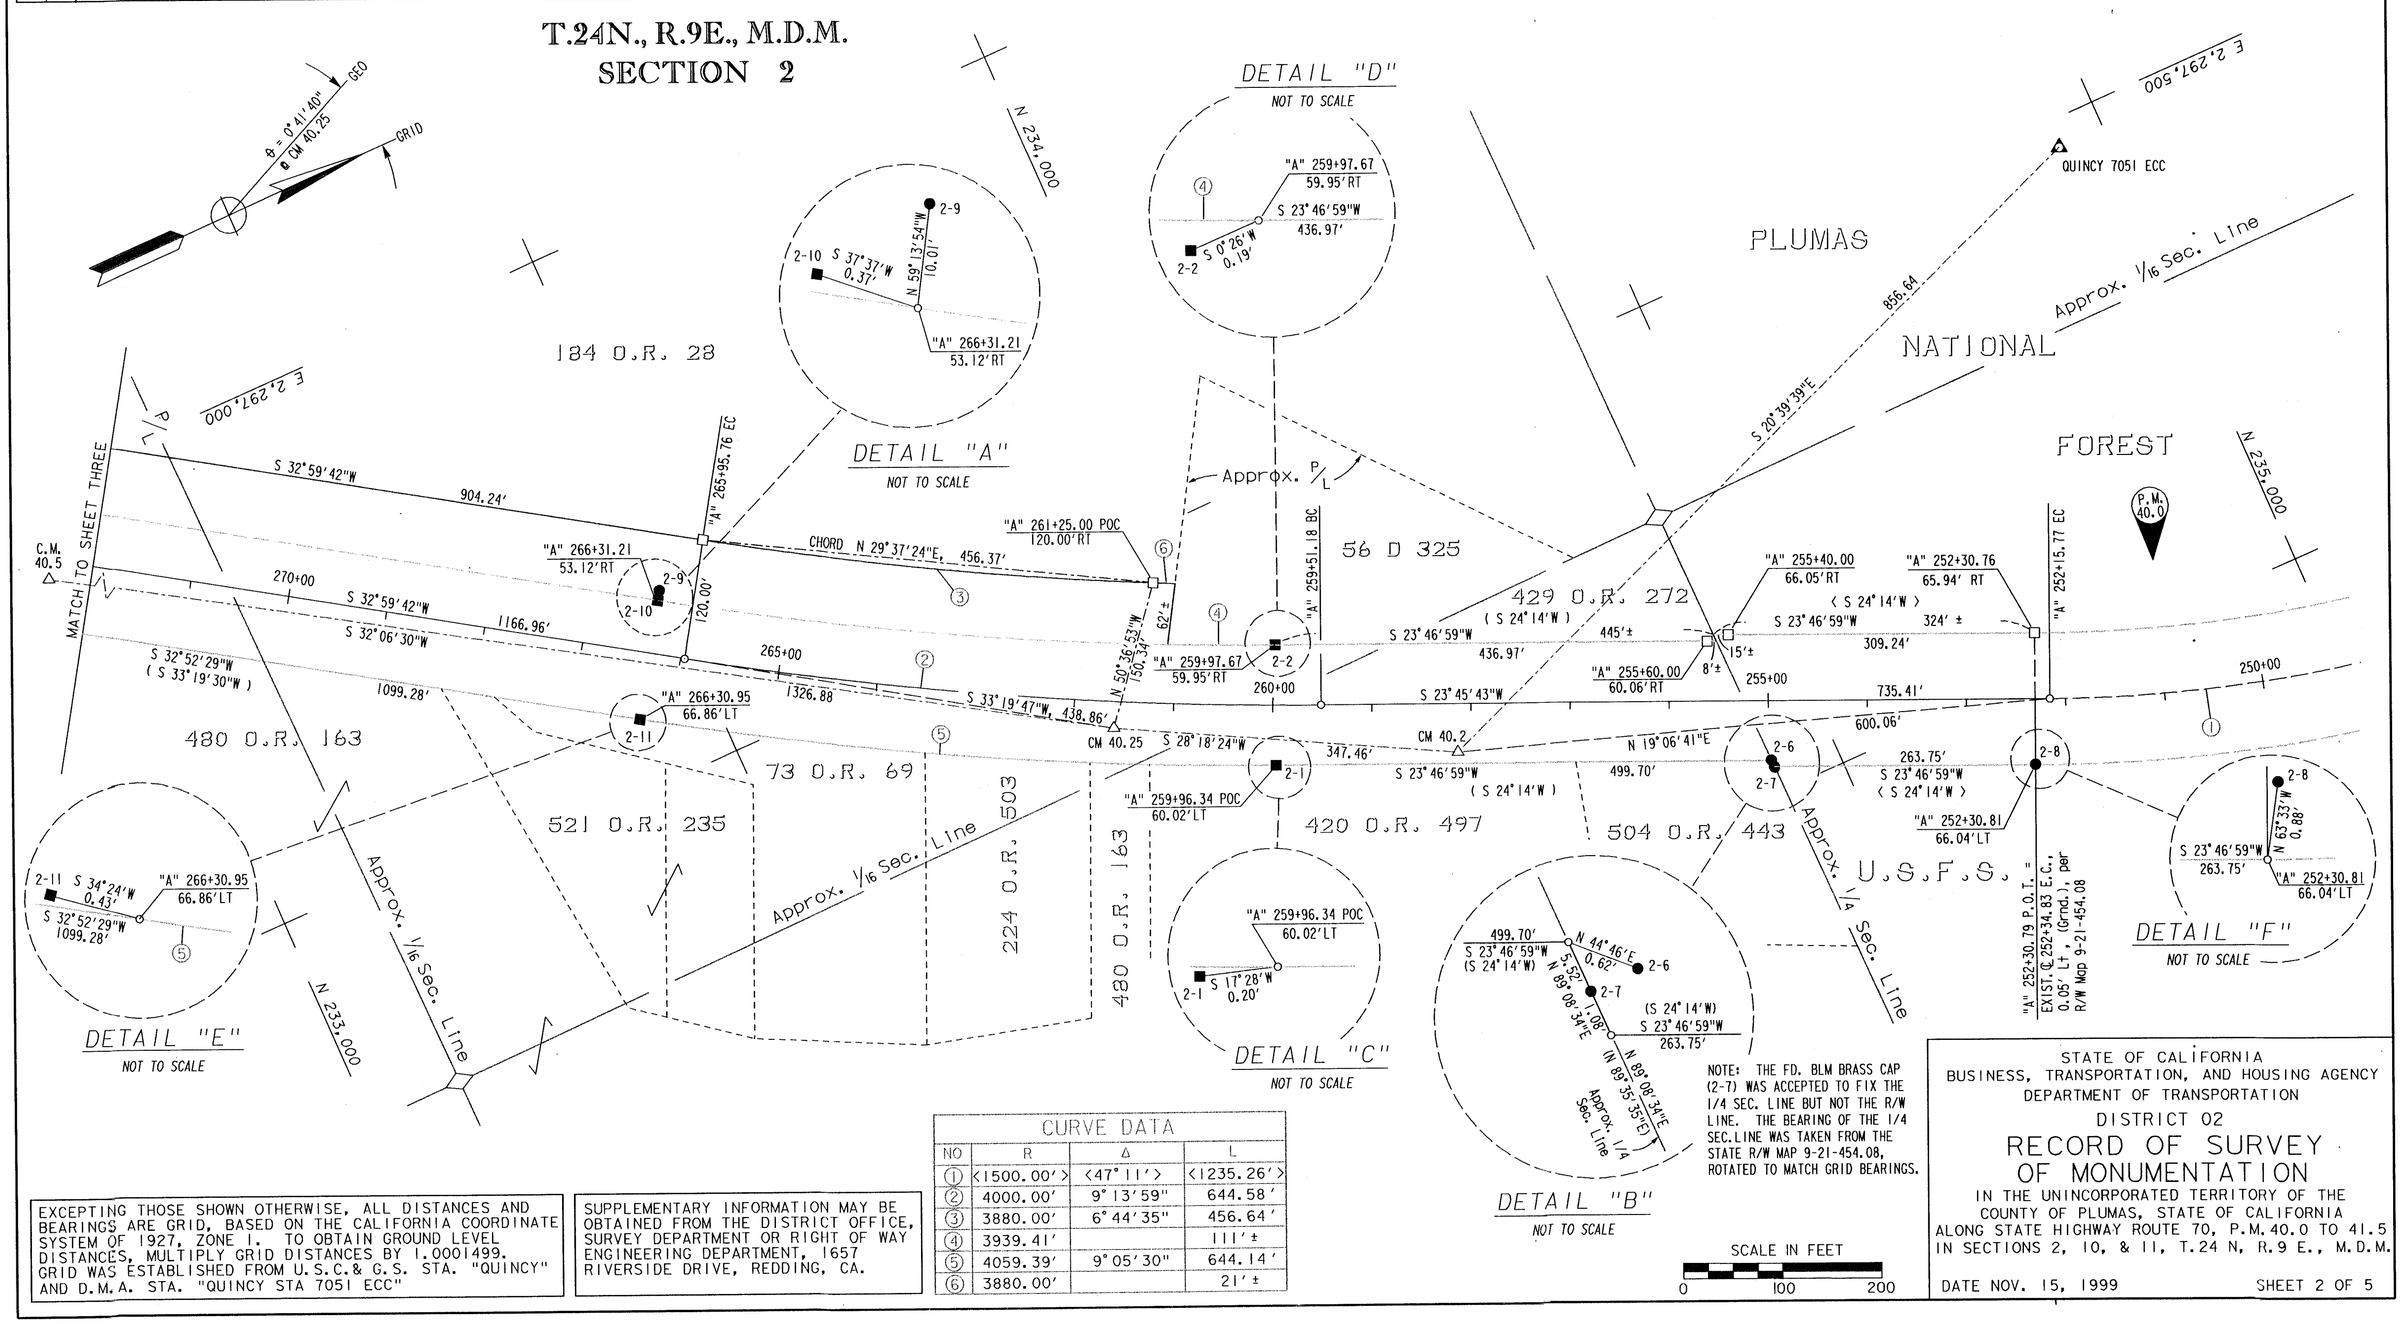

NOTE: THE FD. BLM BRASS CAP (2-7) WAS ACCEPTED TO FIX THE 1/4 SEC. LINE BUT NOT THE R/W LINE. THE BEARING OF THE 1/4 SEC.LINE WAS TAKEN FROM THE STATE R/W MAP 9-21-454.08, ROTATED TO MATCH GRID BEARINGS.

EXCEPTING THOSE SHOWN OTHERWISE, ALL DISTANCES AND BEARINGS ARE GRID, BASED ON THE CALIFORNIA COORDINATE SYSTEM OF 1927, ZONE 1. TO OBTAIN GROUND LEVEL DISTANCES, MULTIPLY GRID DISTANCES BY 1.0001499. GRID WAS ESTABLISHED FROM U.S.C.& G.S. STA. "QUINCY" AND D.M.A. STA. "QUINCY STA 7051 ECC"

SUPPLEMENTARY INFORMATION MAY BE OBTAINED FROM THE DISTRICT OFFICE, SURVEY DEPARTMENT OR RIGHT OF WAY ENGINEERING DEPARTMENT, 1657 RIVERSIDE DRIVE, REDDING, CA.

CURVE DATA

NO	R	Δ	L
1	<1500.00'>	<47°11'>	<1235.26'>
2	4000.00'	9°13'59"	644.58'
3	3880.00'	6°44'35"	456.64'
4	3939.41'		111'±
5	4059.39'	9°05'30"	644.14'
6	3880.00'		21'±

SCALE IN FEET
0 100 200

STATE OF CALIFORNIA
BUSINESS, TRANSPORTATION, AND HOUSING AGENCY
DEPARTMENT OF TRANSPORTATION
DISTRICT 02

RECORD OF SURVEY OF MONUMENTATION

IN THE UNINCORPORATED TERRITORY OF THE COUNTY OF PLUMAS, STATE OF CALIFORNIA
ALONG STATE HIGHWAY ROUTE 70, P.M.40.0 TO 41.5
IN SECTIONS 2, 10, & 11, T.24 N, R.9 E., M.D.M.

DATE NOV. 15, 1999 SHEET 2 OF 5