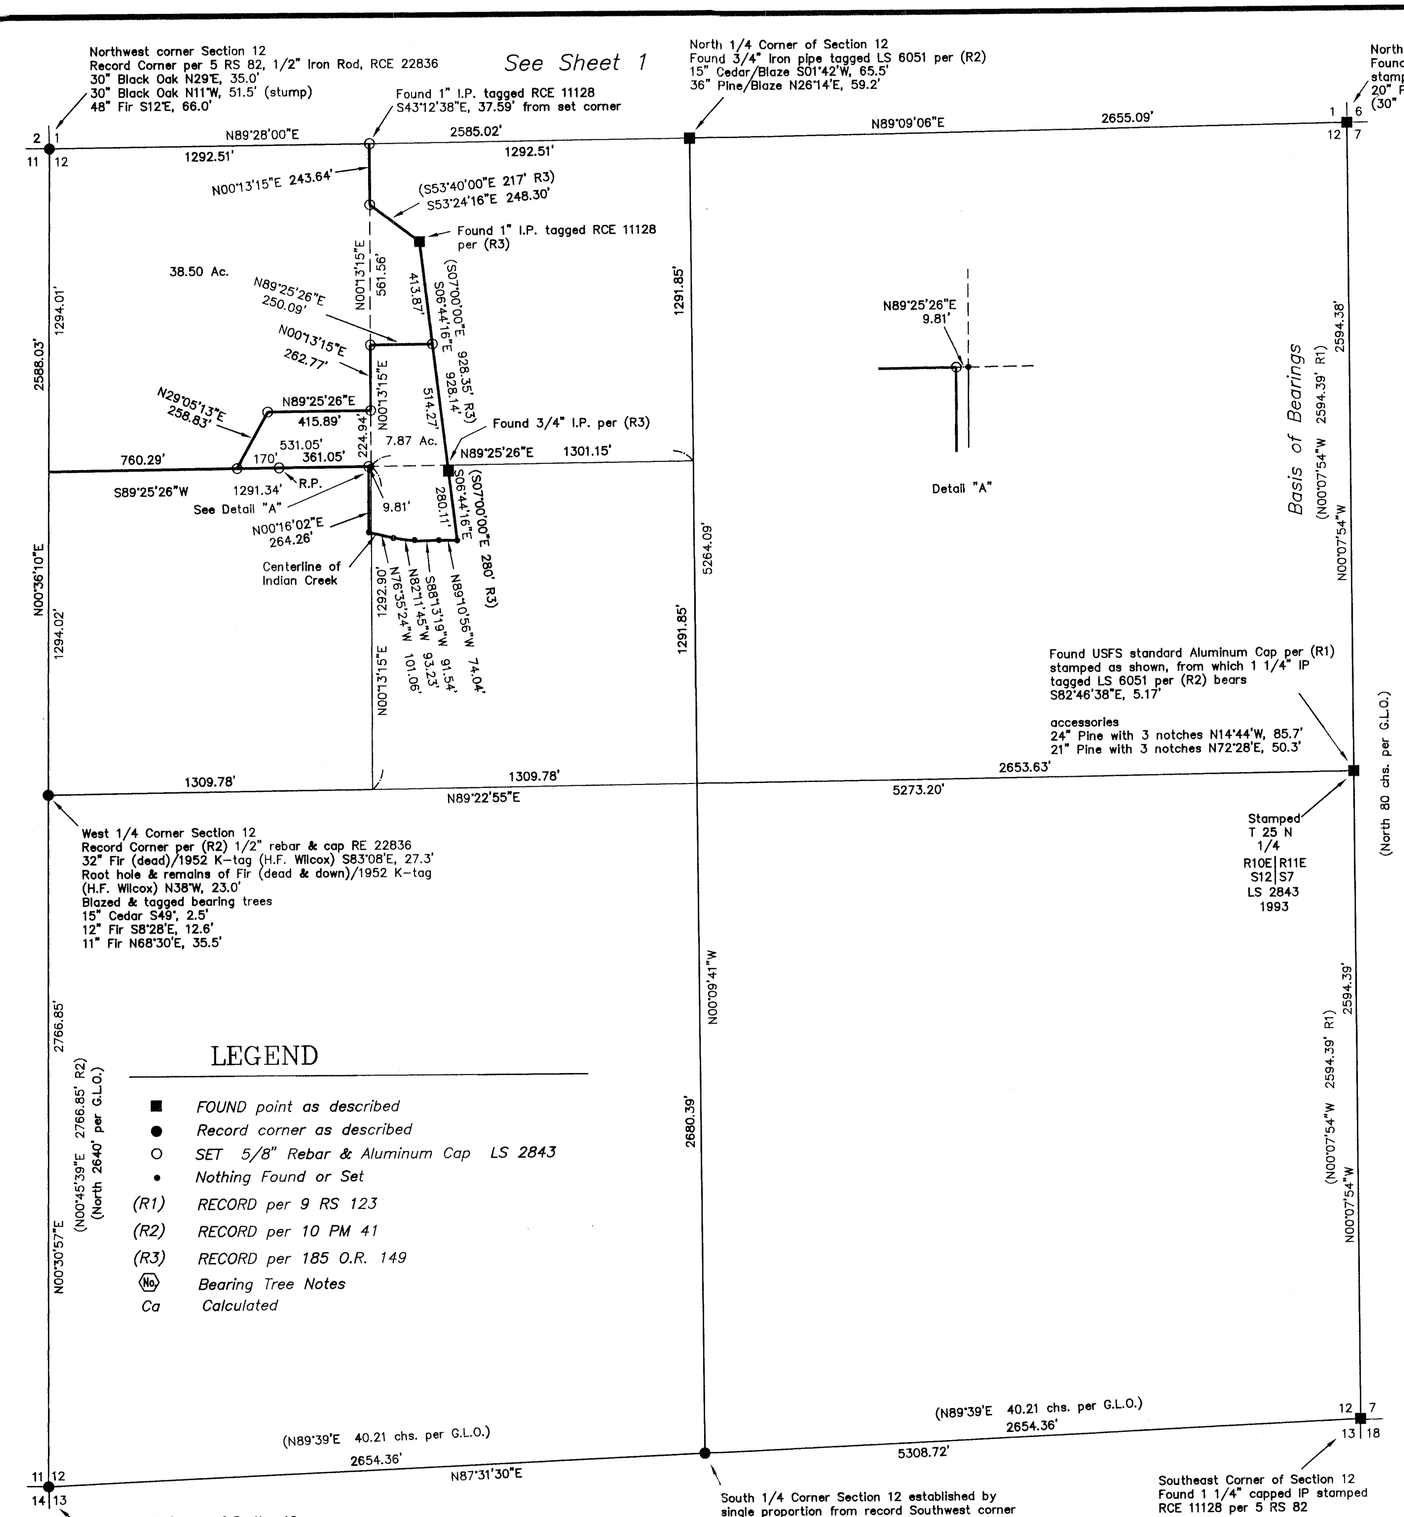

LEGEND

- ■ *FOUND point as described*
- ● *Record corner as described*
- ○ *SET 5/8" Rebar & Aluminum Cap LS 2843*
- • *Nothing Found or Set*
- *(R1) RECORD per 9 RS 123*
- *(R2) RECORD per 10 PM 41*
- *(R3) RECORD per 185 O.R. 149*
- (No) *Bearing Tree Notes*
- *Ca Calculated*

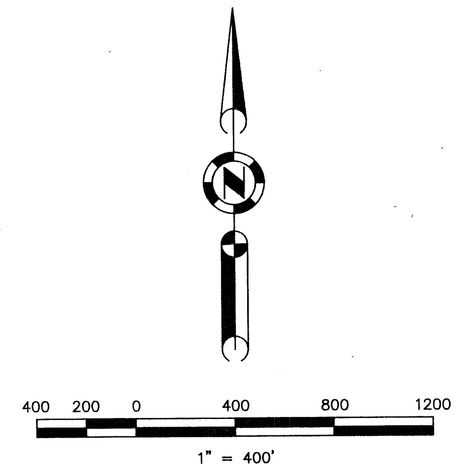

NOTE:
This Record of Survey was prepared to reflect a Lot Line Adjustment for which a resolution is Recorded in Book 786 of Official Records at page 64.

RECORD OF SURVEY
for
Jerome Page

A portion of the SW 1/4 of Section 1
and a portion of the NW1/4 of Section 12
T. 25 N., R. 10 E., M.D.M.

Plumas County ~ California
Scale 1" = 400' December, 1997

Hamby Surveying Inc.
P.O. Box 1209
Portola, CA 96122
(916) 832-5571

SHEET 2 OF 2

97042RS2