COUNTY RECORDERS STATEMENT

FILED THIS 23 DAY OF March, 2001 AT 1:03 P.M.
IN BOOK 12 OF RECORDS OF SURVEYS, AT PAGE 9, AT THE
REQUEST OF THE COUNTY SURVEYOR.

JUDITH WELLS
COUNTY RECORDER
BY: Judith Samuel
DEPUTY

FEE: $ 8.00

FILE No. 2001-02225

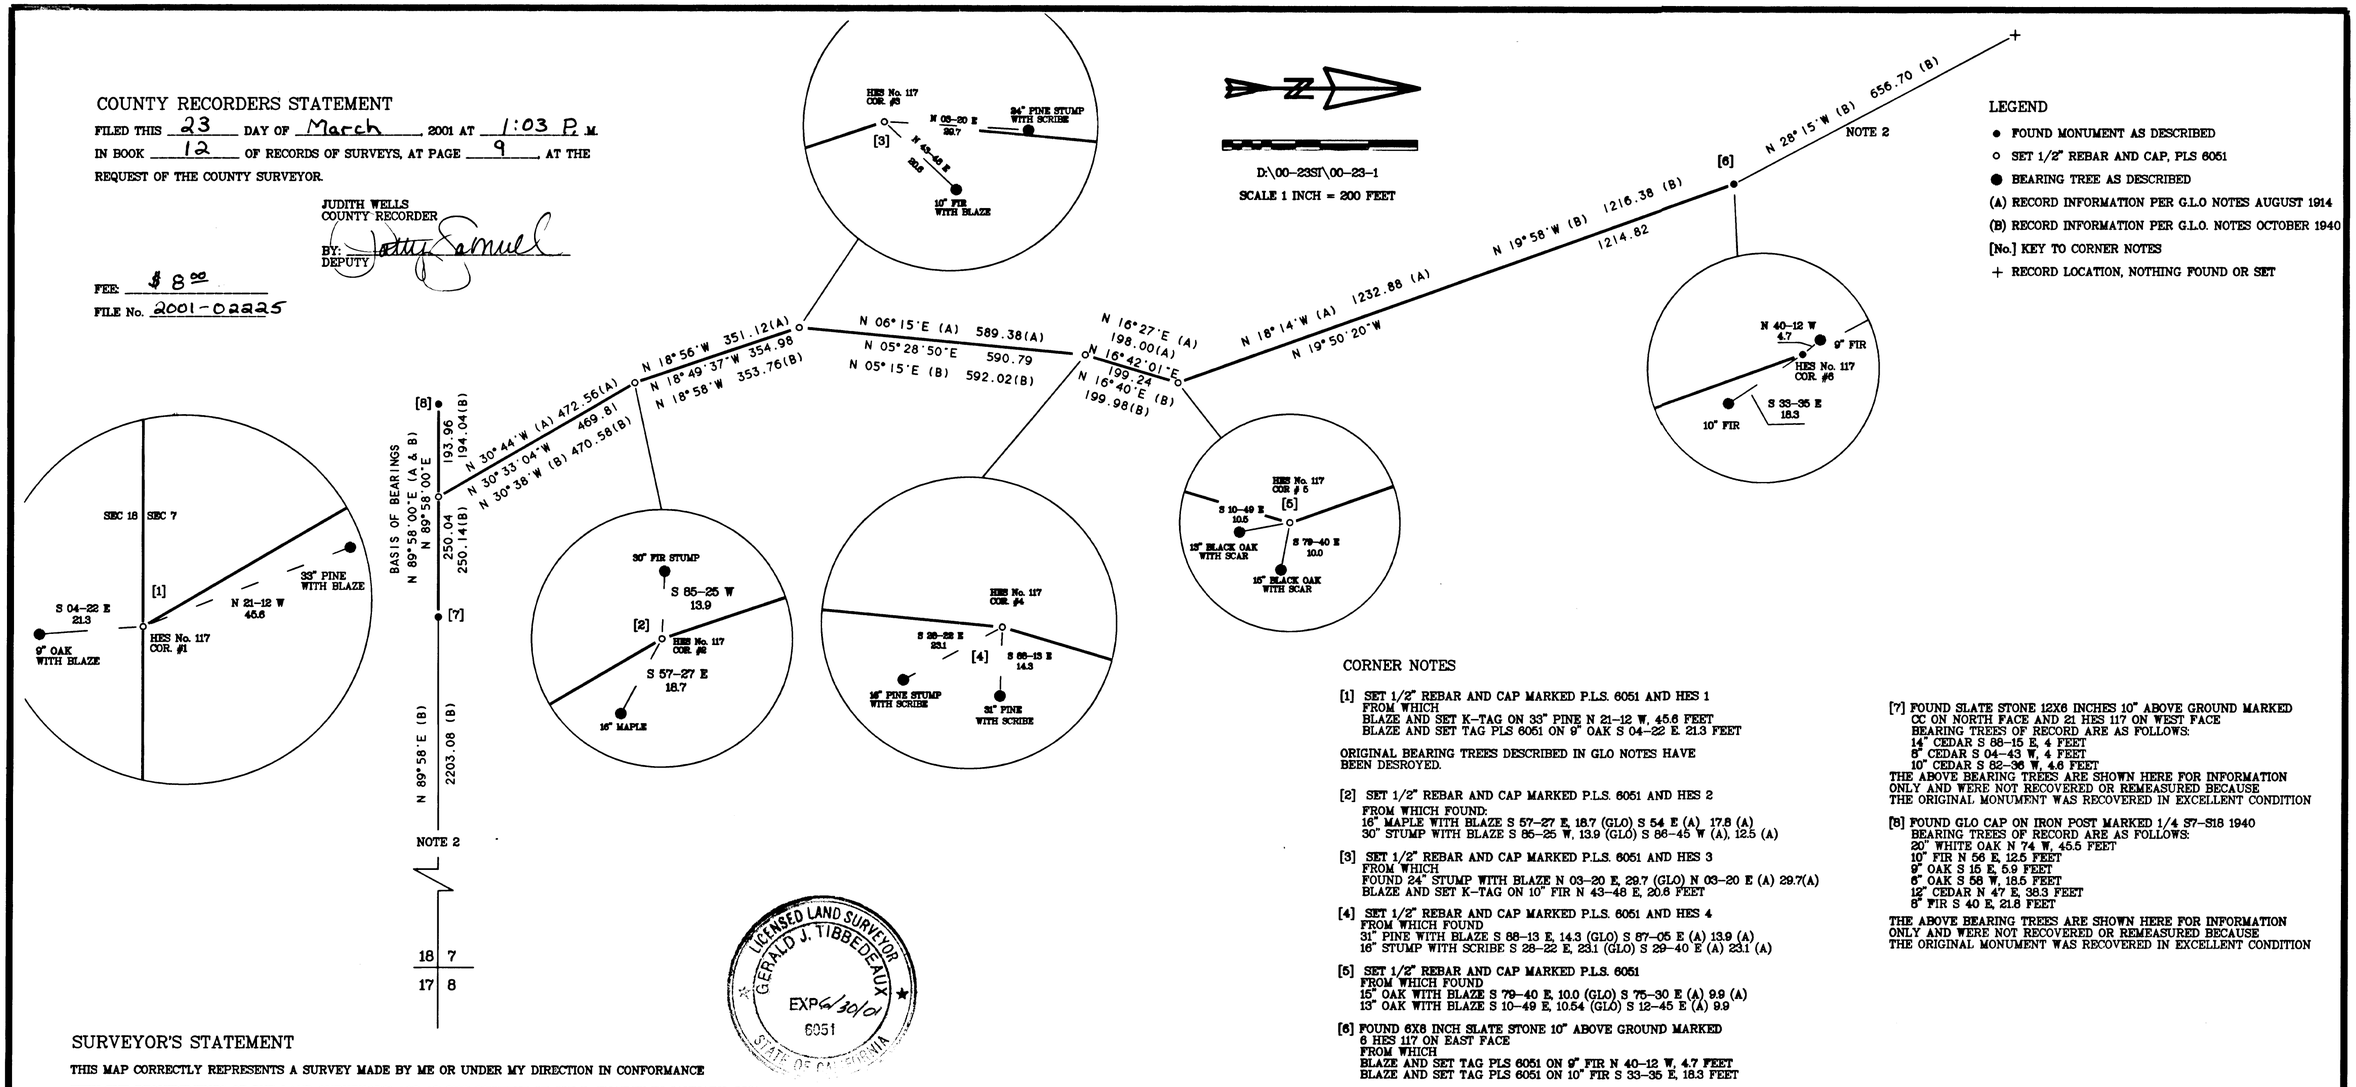

LEGEND

- ● FOUND MONUMENT AS DESCRIBED
- ○ SET 1/2" REBAR AND CAP, PLS 6051
- ● BEARING TREE AS DESCRIBED
- (A) RECORD INFORMATION PER G.L.O NOTES AUGUST 1914
- (B) RECORD INFORMATION PER G.L.O. NOTES OCTOBER 1940
- [No.] KEY TO CORNER NOTES
- + RECORD LOCATION, NOTHING FOUND OR SET

CORNER NOTES

[1] SET 1/2" REBAR AND CAP MARKED P.L.S. 6051 AND HES 1
FROM WHICH
BLAZE AND SET K-TAG ON 33" PINE N 21-12 W, 45.6 FEET
BLAZE AND SET TAG PLS 6051 ON 9" OAK S 04-22 E 21.3 FEET

ORIGINAL BEARING TREES DESCRIBED IN GLO NOTES HAVE BEEN DESROYED.

[2] SET 1/2" REBAR AND CAP MARKED P.L.S. 6051 AND HES 2
FROM WHICH FOUND:
16" MAPLE WITH BLAZE S 57-27 E, 18.7 (GLO) S 54 E (A) 17.8 (A)
30" STUMP WITH BLAZE S 85-25 W, 13.9 (GLO) S 86-45 W (A), 12.5 (A)

[3] SET 1/2" REBAR AND CAP MARKED P.L.S. 6051 AND HES 3
FROM WHICH
FOUND 24" STUMP WITH BLAZE N 03-20 E, 29.7 (GLO) N 03-20 E (A) 29.7(A)
BLAZE AND SET K-TAG ON 10" FIR N 43-48 E, 20.8 FEET

[4] SET 1/2" REBAR AND CAP MARKED P.L.S. 6051 AND HES 4
FROM WHICH FOUND
31" PINE WITH BLAZE S 86-13 E, 14.3 (GLO) S 87-05 E (A) 13.9 (A)
16" STUMP WITH SCRIBE S 28-22 E, 23.1 (GLO) S 29-40 E (A) 23.1 (A)

[5] SET 1/2" REBAR AND CAP MARKED P.L.S. 6051
FROM WHICH FOUND
15" OAK WITH BLAZE S 79-40 E, 10.0 (GLO) S 75-30 E (A) 9.9 (A)
13" OAK WITH BLAZE S 10-49 E, 10.54 (GLO) S 12-45 E (A) 9.9

[6] FOUND 6X6 INCH SLATE STONE 10" ABOVE GROUND MARKED
6 HES 117 ON EAST FACE
FROM WHICH
BLAZE AND SET TAG PLS 6051 ON 9" FIR N 40-12 W, 4.7 FEET
BLAZE AND SET TAG PLS 6051 ON 10" FIR S 33-35 E, 18.3 FEET

THE ORIGINAL BEARING TREES DESCRIBED IN GLO NOTES HAVE BEEN DESTROYED.

[7] FOUND SLATE STONE 12X6 INCHES 10" ABOVE GROUND MARKED CC ON NORTH FACE AND 21 HES 117 ON WEST FACE
BEARING TREES OF RECORD ARE AS FOLLOWS:
14" CEDAR S 88-15 E, 4 FEET
5" CEDAR S 04-43 W, 4 FEET
10" CEDAR S 82-36 W, 4.6 FEET
THE ABOVE BEARING TREES ARE SHOWN HERE FOR INFORMATION ONLY AND WERE NOT RECOVERED OR REMEASURED BECAUSE THE ORIGINAL MONUMENT WAS RECOVERED IN EXCELLENT CONDITION

[8] FOUND GLO CAP ON IRON POST MARKED 1/4 S7-S18 1940
BEARING TREES OF RECORD ARE AS FOLLOWS:
20" WHITE OAK N 74 W, 45.5 FEET
10" FIR N 56 E, 12.5 FEET
9" OAK S 15 E, 5.9 FEET
6" OAK S 58 W, 18.5 FEET
12" CEDAR N 47 E, 38.3 FEET
8" FIR S 40 E, 21.8 FEET

THE ABOVE BEARING TREES ARE SHOWN HERE FOR INFORMATION ONLY AND WERE NOT RECOVERED OR REMEASURED BECAUSE THE ORIGINAL MONUMENT WAS RECOVERED IN EXCELLENT CONDITION

SURVEYOR'S STATEMENT

THIS MAP CORRECTLY REPRESENTS A SURVEY MADE BY ME OR UNDER MY DIRECTION IN CONFORMANCE WITH THE REQUIREMENTS OF THE LAND SURVEYORS' ACT AT THE REQUEST OF JOE D. SMAILES IN JANUARY, 2001.

LICENSED LAND SURVEYOR GERALD J. TIBBEDEAUX EXP 6/30/01 6051 STATE OF CALIFORNIA

Gerald Joseph Tibbedeaux

GERALD JOSEPH TIBBEDEAUX P.L.S. 6051
LICENSE EXPIRES 6/30/01

COUNTY SURVEYOR'S STATEMENT

THIS MAP HAS BEEN EXAMINED IN ACCORDANCE WITH SECTION 8766 OF THE LAND SURVEYORS' ACT
THIS 20th DAY OF, March 2001.

REGISTERED PROFESSIONAL ENGINEER ROBERT T. HUNTER No. 30515 Exp 3/31/04 CIVIL STATE OF CALIFORNIA

R. Tom Hunter

R. TOM HUNTER, R.C.E. 30515
PLUMAS COUNTY SURVEYOR
LICENSE EXPIRES 3/31/04

BASIS OF BEARINGS

THE SOUTH LINE OF SECTION 7, T. 25N., R. 8E., M.D.M., FROM THE SOUTH 1/4 CORNER OF SAID SECTION TO CORNER NUMBER 21 OF HOMESTEAD ENTRY SURVEY NUMBER 117 SHOWN AS N 89-58 E ON THE OFFICIAL PLAT ON FILE IN THE OFFICE OF THE UNITED STATES DEPARTMENT OF INTERIOR, BUREAU OF LAND MANAGEMENT, DATED SEPTEMBER 16, 1952 IS THE BASIS OF BEARINGS SHOWN ON THIS MAP.

NOTES

1. RECORD DISTANCES SHOWN ON G.L.O. NOTES IN CHAINS AND LINKS ARE SHOWN ON THIS MAP AS FEET AND DECIMALS OF FEET.
2. THIS LINE IS SHOWN FOR INFORMATION AND ORIENTATION ONLY AND WAS NOT RECOVERED AS A PART OF THIS SURVEY.

RECORD OF SURVEY

FOR

JOE D. SMAILES

A PART OF HOMESTESD ENTRY SURVEY No. 117

BOOK 8 OF PATENTS, PAGE 455

WITHIN SECTION 7, TOWNSHIP 25 NORTH, RANGE 8 EAST, MOUNT DIABLO MERIDIAN

PLUMAS COUNTY CALIFORNIA

SCALE 1 INCH = 200 FEET JANUARY 2001

Tibbedeaux Surveying
P.O. Box 1960 / 565 Ridge St.
Portola, CA 96122
(530) 832-5772

D:\00-23SI\00-23-1 SHEET 1 OF 1

12 RS 9