LEGEND

- ○ SET 1/2 INCH REBAR AND CAP P.L.S. 6051
- ● FOUND 5/8 INCH REBAR AND CAP P.L.S. 2843
- ■ FOUND 6" X 6" CDH CONCRETE MONUMENT
- \+ COMPUTED LOCATION NOTHING FOUND OR SET
- [No.] KEY TO CORNER NOTES
- (A) RECORD INFORMATION PER 11 P.M. 44
- (B) RECORD INFORMATION PER 11 R.S. 73
- (D) RECORD INFORMATION PER 4 RS 24
- (E) RECORD INFORMATION PER RIGHT OF WAY RECORD MAP 9-21-453.22 & 453.21
- (F) RECORD INFORMATION PER DOCUMENT No. 2000 - 08520
- (C/A) COMPUTED INFORMATION PER THE RECORD INDICATED

CURVE TABLE

MEASURED				RECORD			
CURVE	DELTA ANGLE	RADIUS	ARC	CURVE	DELTA ANGLE	RADIUS	ARC
C 1	04°43'27"	1360.00	112.13	C 1	04°43'39"	1360.00	112.21 (B)
C 2	21°20'57"	440.46	164.12				
C 3	53°16'18"	440.46	409.52				
C 4	74°37'16"	360.46	469.45	C 4	74°37'16"	360.00	468.86 (C/E)
C 5	74°37'16"	400.46	521.55	C 5	74°37'16"	400.00	520.95 (C/E)
C 6	74°37'16"	440.46	573.64	C 6	74°37'16"	440.00	573.04 (C/E)

CORNER NOTES

[1] NOTHING FOUND OR SET, FROM WHICH FOUND 6X6 CDH MONUMENT N 58-01-22 W, A DISTANCE OF 0.19 FEET

[2] NOTHING FOUND OR SET, FROM WHICH FOUND 6X6 CDH MONUMENT S 58-01-27 E, A DISTANCE OF 0.19 FEET

[3] NOTHING FOUND OR SET, FROM WHICH FOUND 1/2" IRON PIPE AND TAG LS 556 S 00-56-00 E, 0.98 FEET

[4] NOTHING FOUND OR SET, FROM WHICH FOUND 3/4" IRON PIPE AND TAG LS 556 N 00-56-00 W, 0.25 FEET

BASIS OF BEARINGS

THE WEST LINE OF THE NORTHEAST 1/4 OF THE NORTHEAST 1/4 OF SECTION 24, TOWNSHIP 25 NORTH RANGE 8 EAST MOUNT DIABLO MERIDIAN, SHOWN AS N 00-01-30 W IN BOOK 11 OF PARCEL MAPS AT PAGE 44, PLUMAS COUNTY RECORDS, IS THE BASIS OF BEARINGS SHOWN ON THIS MAP.

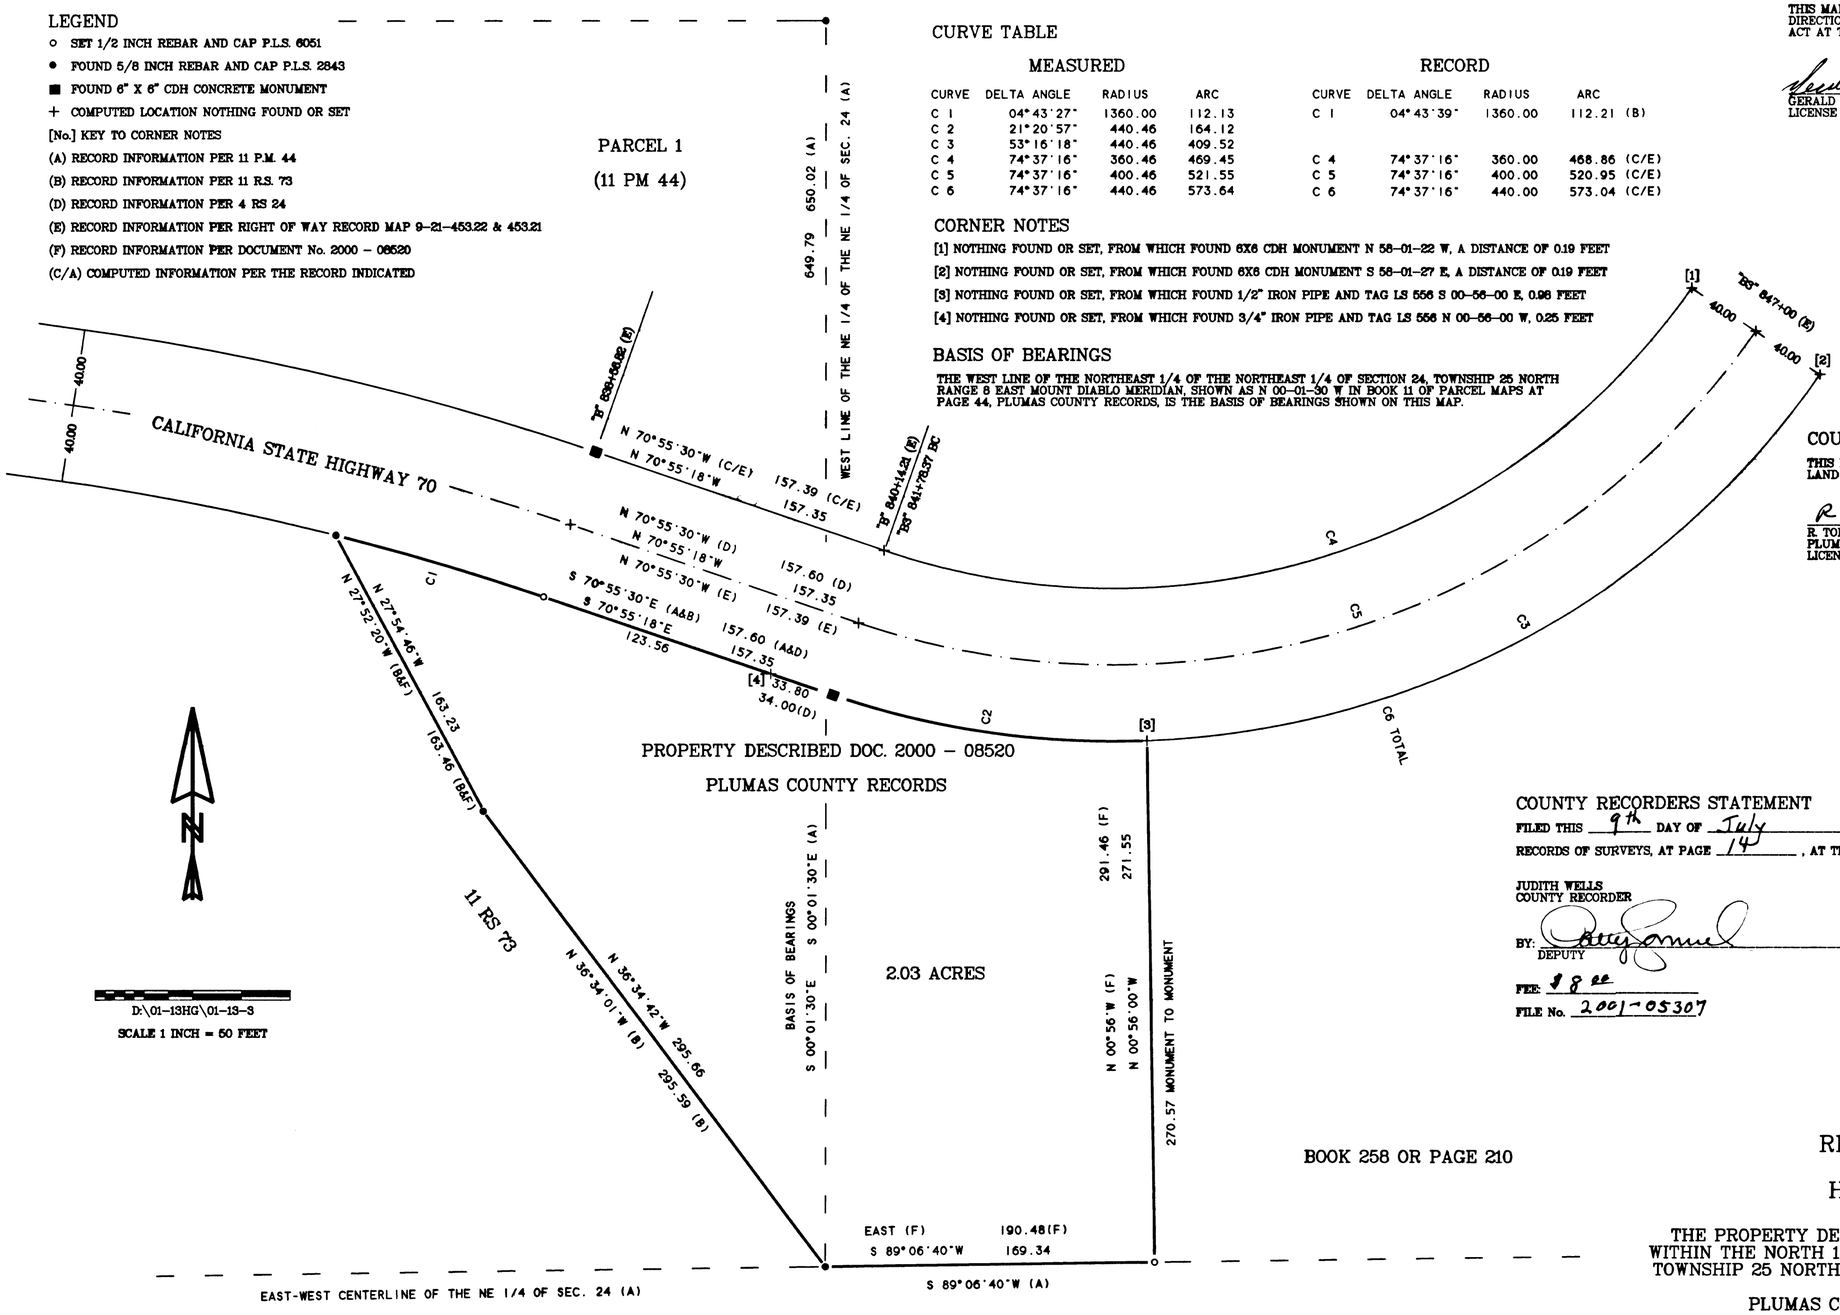

BOOK 258 OR PAGE 210

SURVEYOR'S STATEMENT

THIS MAP CORRECTLY REPRESENTS A SURVEY MADE BY ME OR UNDER MY DIRECTION IN CONFORMANCE WITH THE REQUIREMENTS OF THE LAND SURVEYORS' ACT AT THE REQUEST OF HELEN C. GILDRED IN MAY, 2001.

Gerald Joseph Tibbedeaux
GERALD JOSEPH TIBBEDEAUX P.L.S. 6051
LICENSE EXPIRES 06-30-~~04~~ 05

LICENSED LAND SURVEYOR GERALD J. TIBBEDEAUX EXP 6/30/05 6051 STATE OF CALIFORNIA

COUNTY SURVEYOR'S STATEMENT

THIS MAP HAS BEEN EXAMINED IN ACCORDANCE WITH SECTION 6766 OF THE LAND SURVEYORS' ACT THIS 9th DAY OF July 2001

R. Tom Hunter
R. TOM HUNTER, R.C.E. 30515
PLUMAS COUNTY SURVEYOR
LICENSE EXPIRES 3-31-04

REGISTERED PROFESSIONAL ENGINEER ROBERT T. HUNTER No. 30515 Exp 3/31/04 CIVIL STATE OF CALIFORNIA

COUNTY RECORDERS STATEMENT

FILED THIS 9th DAY OF July, 2001 AT 8:40 A M. IN BOOK 12 OF RECORDS OF SURVEYS, AT PAGE 14, AT THE REQUEST OF THE COUNTY SURVEYOR.

JUDITH WELLS
COUNTY RECORDER

BY: Betty Samuel
DEPUTY

FEE: $8.00

FILE No. 2001-05307

RECORD OF SURVEY FOR HELEN C. GILDRED

OF

THE PROPERTY DESCRIBED IN DOCUMENT No. 2000 - 08520
WITHIN THE NORTH 1/2 OF THE NORTHEAST 1/4 OF SECTION 24
TOWNSHIP 25 NORTH, RANGE 8 EAST, MOUNT DIABLO MERIDIAN

PLUMAS COUNTY CALIFORNIA

SCALE 1 INCH = 50 FEET MAY, 2001

Tibbedeaux Surveying
P.O. Box 1960 / 565 Ridge St.
Portola, CA 96122
(530) 832-5772

D:\01-13HG\01-13-3

SHEET 1 OF 1