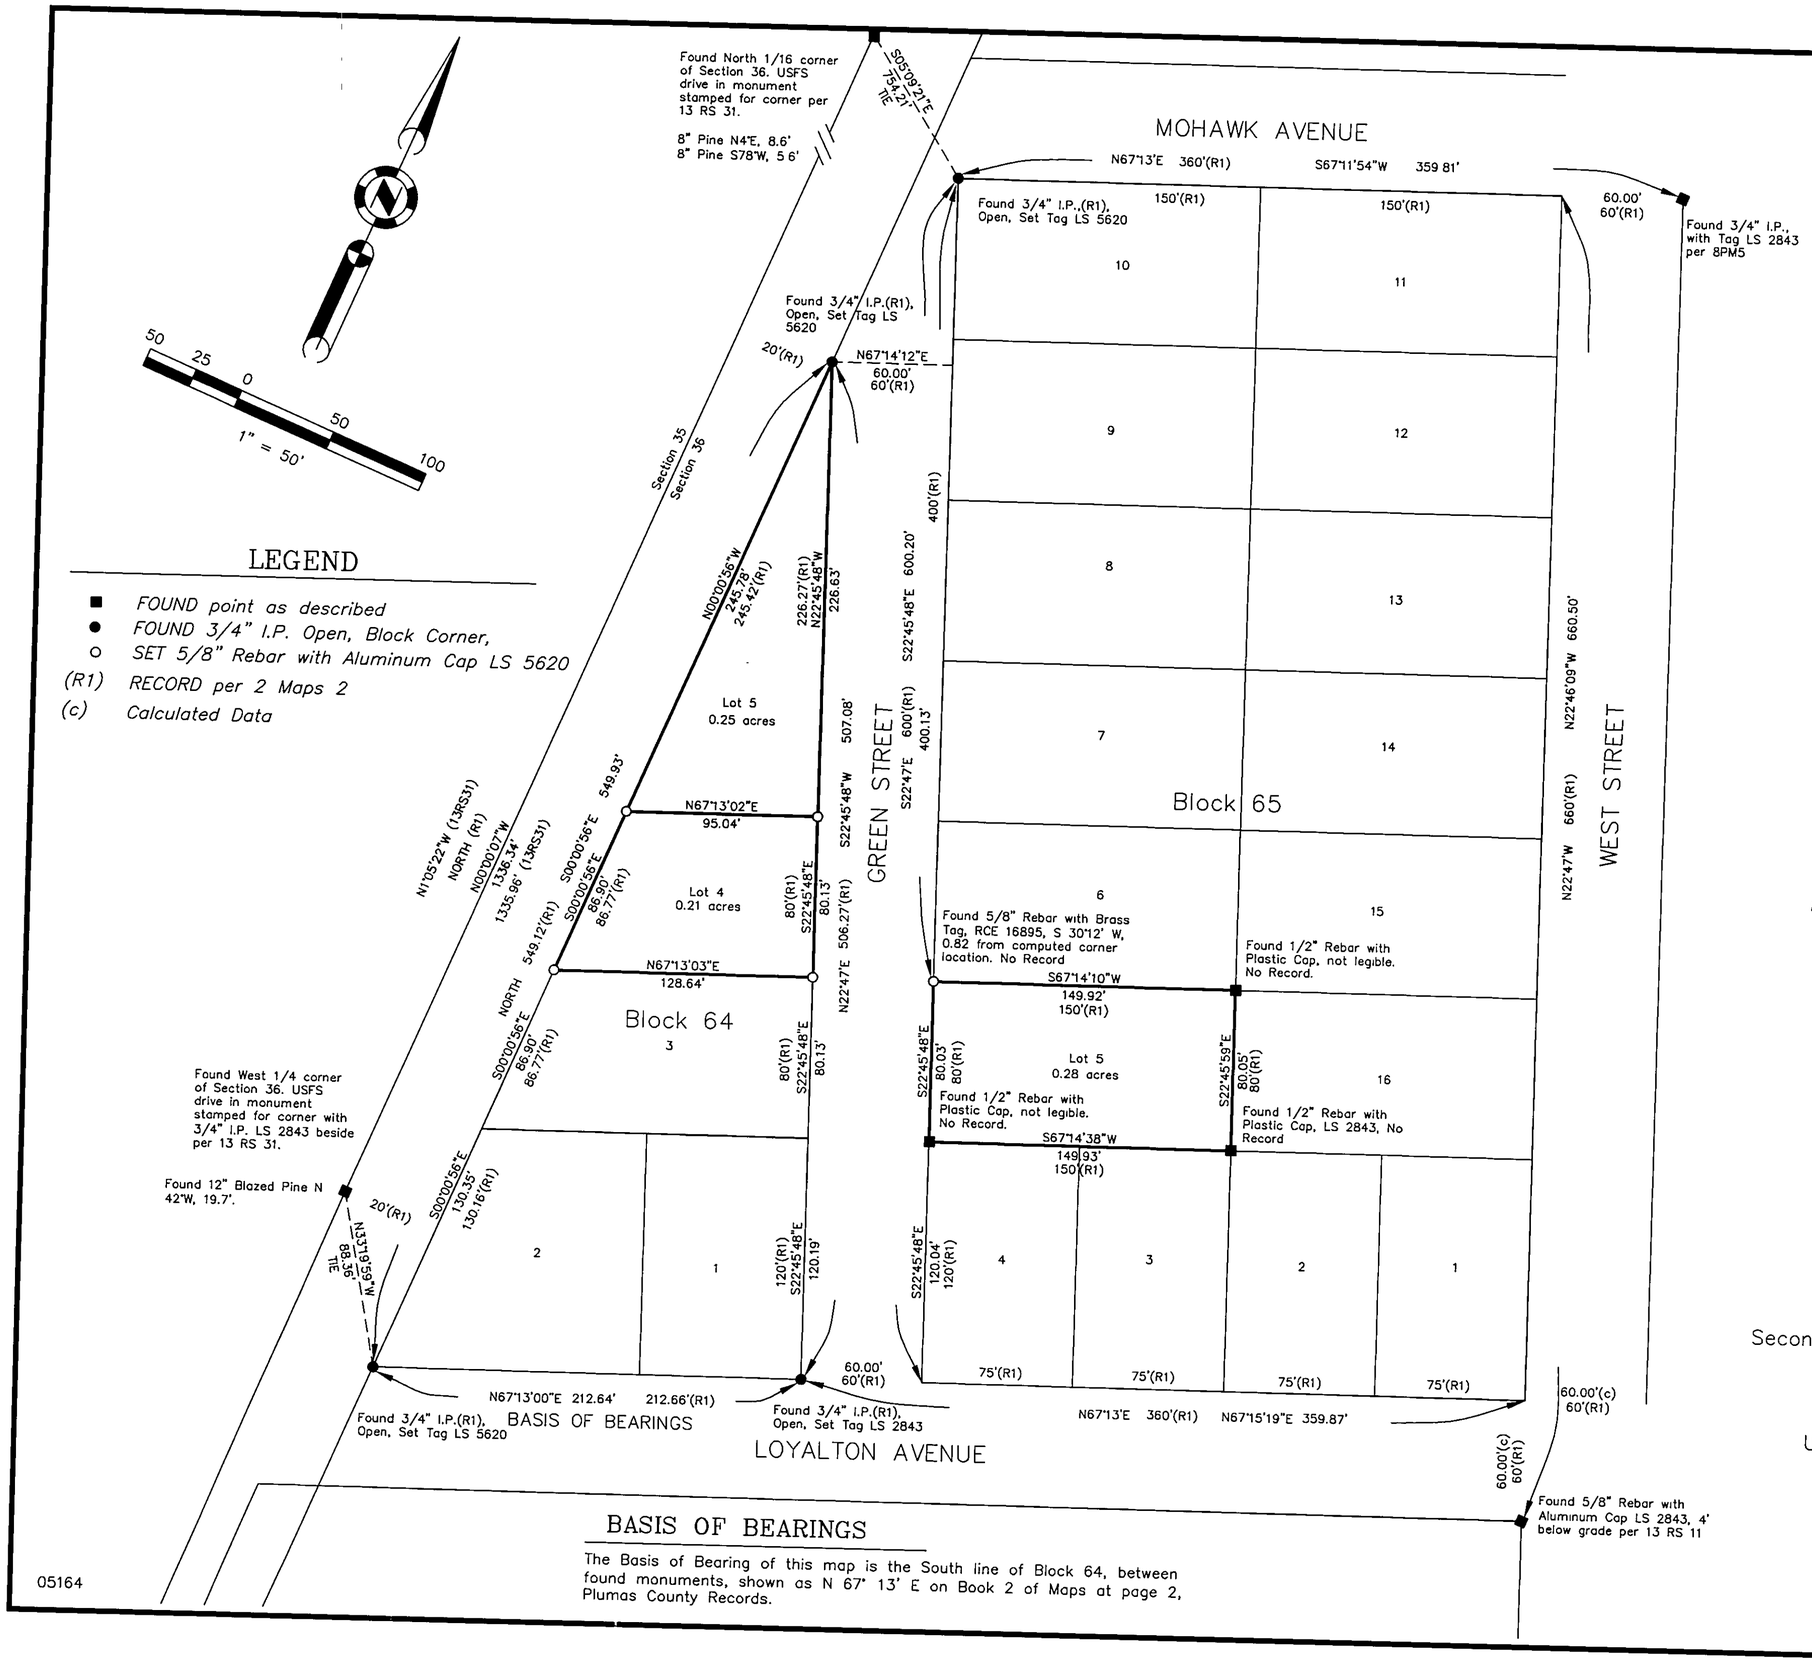

LEGEND

- ■ *FOUND point as described*
- ● *FOUND 3/4" I.P. Open, Block Corner,*
- ○ *SET 5/8" Rebar with Aluminum Cap LS 5620*
- *(R1) RECORD per 2 Maps 2*
- *(c) Calculated Data*

BASIS OF BEARINGS

The Basis of Bearing of this map is the South line of Block 64, between found monuments, shown as N 67° 13' E on Book 2 of Maps at page 2, Plumas County Records.

05164

SURVEYOR'S STATEMENT

This map correctly represents a survey made by me or under my direction in conformance with the requirements of the Professional Land Surveyors' Act at the request of Debra Spencer in September, 2005.

LICENSED LAND SURVEYOR — JOHN L. OWEN — Exp 9-30-06 — L.S. 5620 — STATE OF CALIFORNIA

John L. Owen LS 5620
License Exp. 6-30-06

COUNTY SURVEYOR'S STATEMENT

This map has been examined in accordance with Section 8766 of the Professional Land Surveyors' Act this 17th day of November, 2005.

REGISTERED PROFESSIONAL ENGINEER — ROBERT T. HUNTER — No. 30515 — Exp 3-31-06 — CIVIL — STATE OF CALIFORNIA

R. Tom Hunter RCE 30515
PLUMAS COUNTY SURVEYOR
License Expiration Date 3/31/06

RECORDER'S STATEMENT

Filed this 18th *day of* November, *2005 at* 10:36 A.M. *in Book* 13 *of Record of Surveys, at page* 141, *at the request of the County Surveyor.*

Fee: 8.00

Document No. 2005-0012560

Kathleen Williams
County Recorder
By: Deputy

RECORD OF SURVEY
for
Debra Spencer

Lot 4 & 5, Block 64 & Lot 5, Block 65
A Re-subdivision Map of a portion of the
Second North Addition to Portola, Book 2 of Maps, Page 2
A portion of the West 1/2 of Section 36
Township 23 North, Range 13 East, M.D.B & M.

Unincorporated Plumas County ~ California
Scale 1" = 50' September, 2005

Hamby Surveying Inc.
P.O. Box 1209
Portola, CA 96122
(530) 832-5571

SHEET 1 OF 1