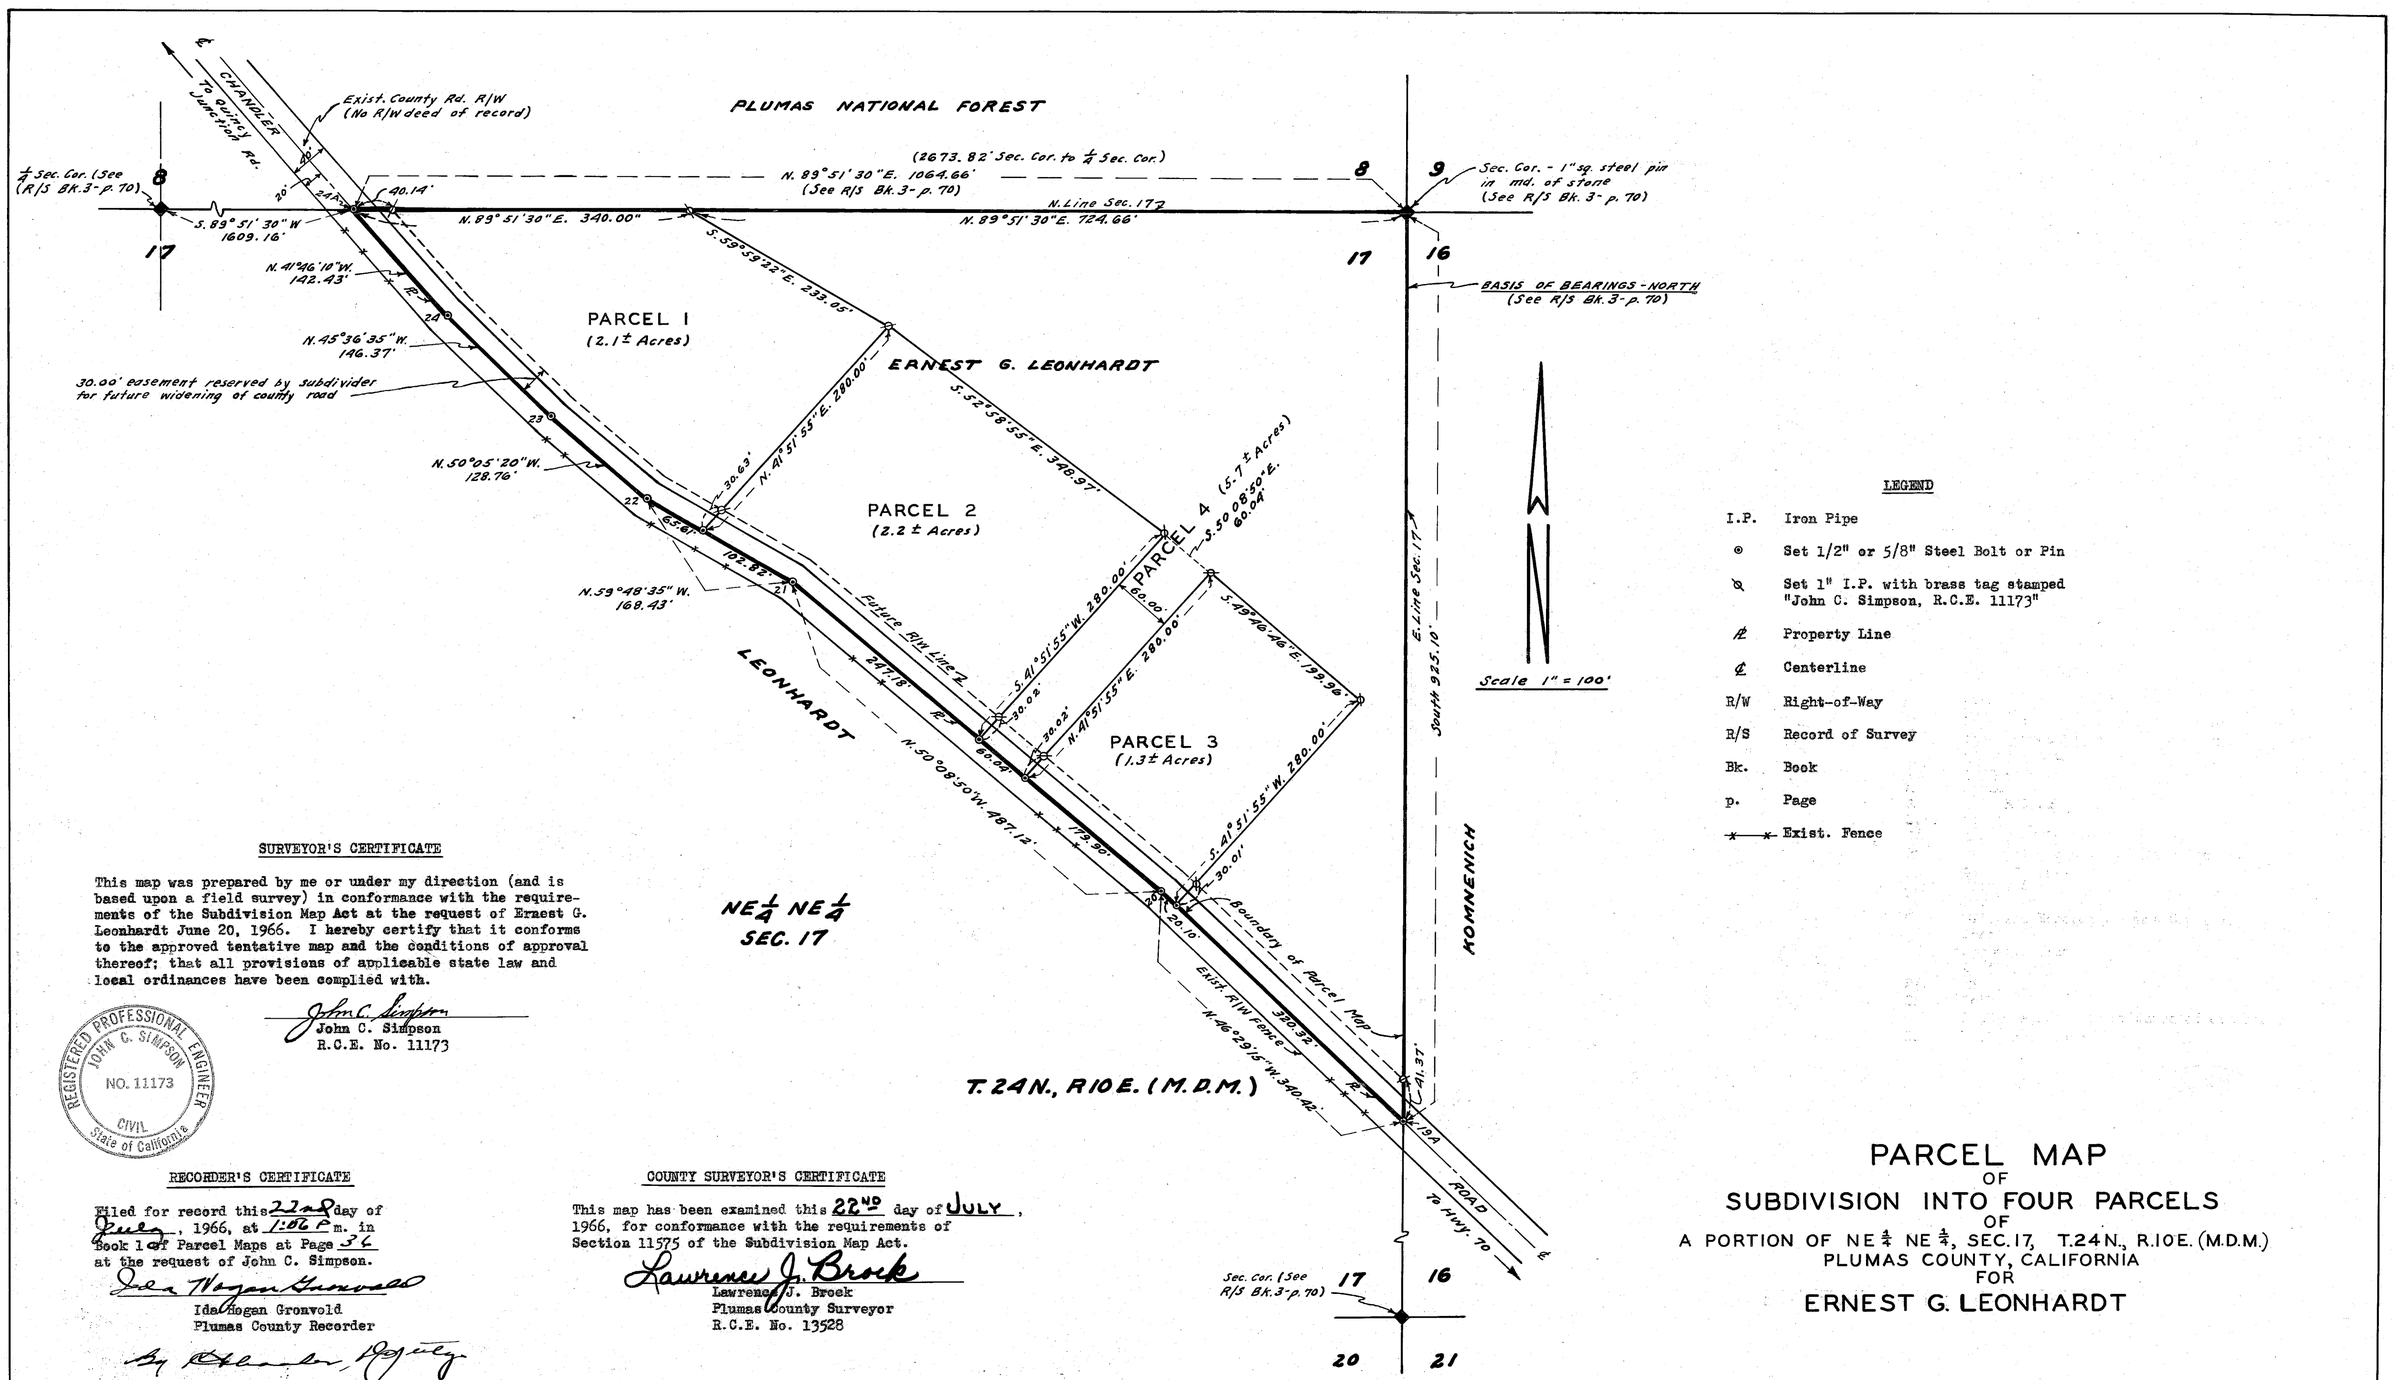

LEGEND

I.P.	Iron Pipe
⊙	Set 1/2" or 5/8" Steel Bolt or Pin
⊗	Set 1" I.P. with brass tag stamped "John C. Simpson, R.C.E. 11173"
⅊	Property Line
℄	Centerline
R/W	Right-of-Way
R/S	Record of Survey
Bk.	Book
p.	Page
—x—x—	Exist. Fence

SURVEYOR'S CERTIFICATE

This map was prepared by me or under my direction (and is based upon a field survey) in conformance with the requirements of the Subdivision Map Act at the request of Ernest G. Leonhardt June 20, 1966. I hereby certify that it conforms to the approved tentative map and the conditions of approval thereof; that all provisions of applicable state law and local ordinances have been complied with.

John C. Simpson
John C. Simpson
R.C.E. No. 11173

REGISTERED PROFESSIONAL ENGINEER
JOHN C. SIMPSON
NO. 11173
CIVIL
State of California

RECORDER'S CERTIFICATE

Filed for record this 22nd day of July, 1966, at 1:06 P.m. in Book 1 of Parcel Maps at Page 36 at the request of John C. Simpson.

Ida Hogan Gronvold
Ida Hogan Gronvold
Plumas County Recorder

By Alexander, Deputy

Fee $5.00
File No. 329

COUNTY SURVEYOR'S CERTIFICATE

This map has been examined this 22nd day of JULY, 1966, for conformance with the requirements of Section 11575 of the Subdivision Map Act.

Lawrence J. Brock
Lawrence J. Brock
Plumas County Surveyor
R.C.E. No. 13528

PARCEL MAP
OF
SUBDIVISION INTO FOUR PARCELS
OF
A PORTION OF NE ¼ NE ¼, SEC. 17, T.24N., R.10E. (M.D.M.)
PLUMAS COUNTY, CALIFORNIA
FOR
ERNEST G. LEONHARDT

JOHN C. SIMPSON, P.E.
CIVIL ENGINEER
QUINCY, CALIFORNIA

1PM 36