POR. SEC. 11, T. 23 N., R. 13 E., M.D.B.&M.

Tax Rate Area
53-160

25-29

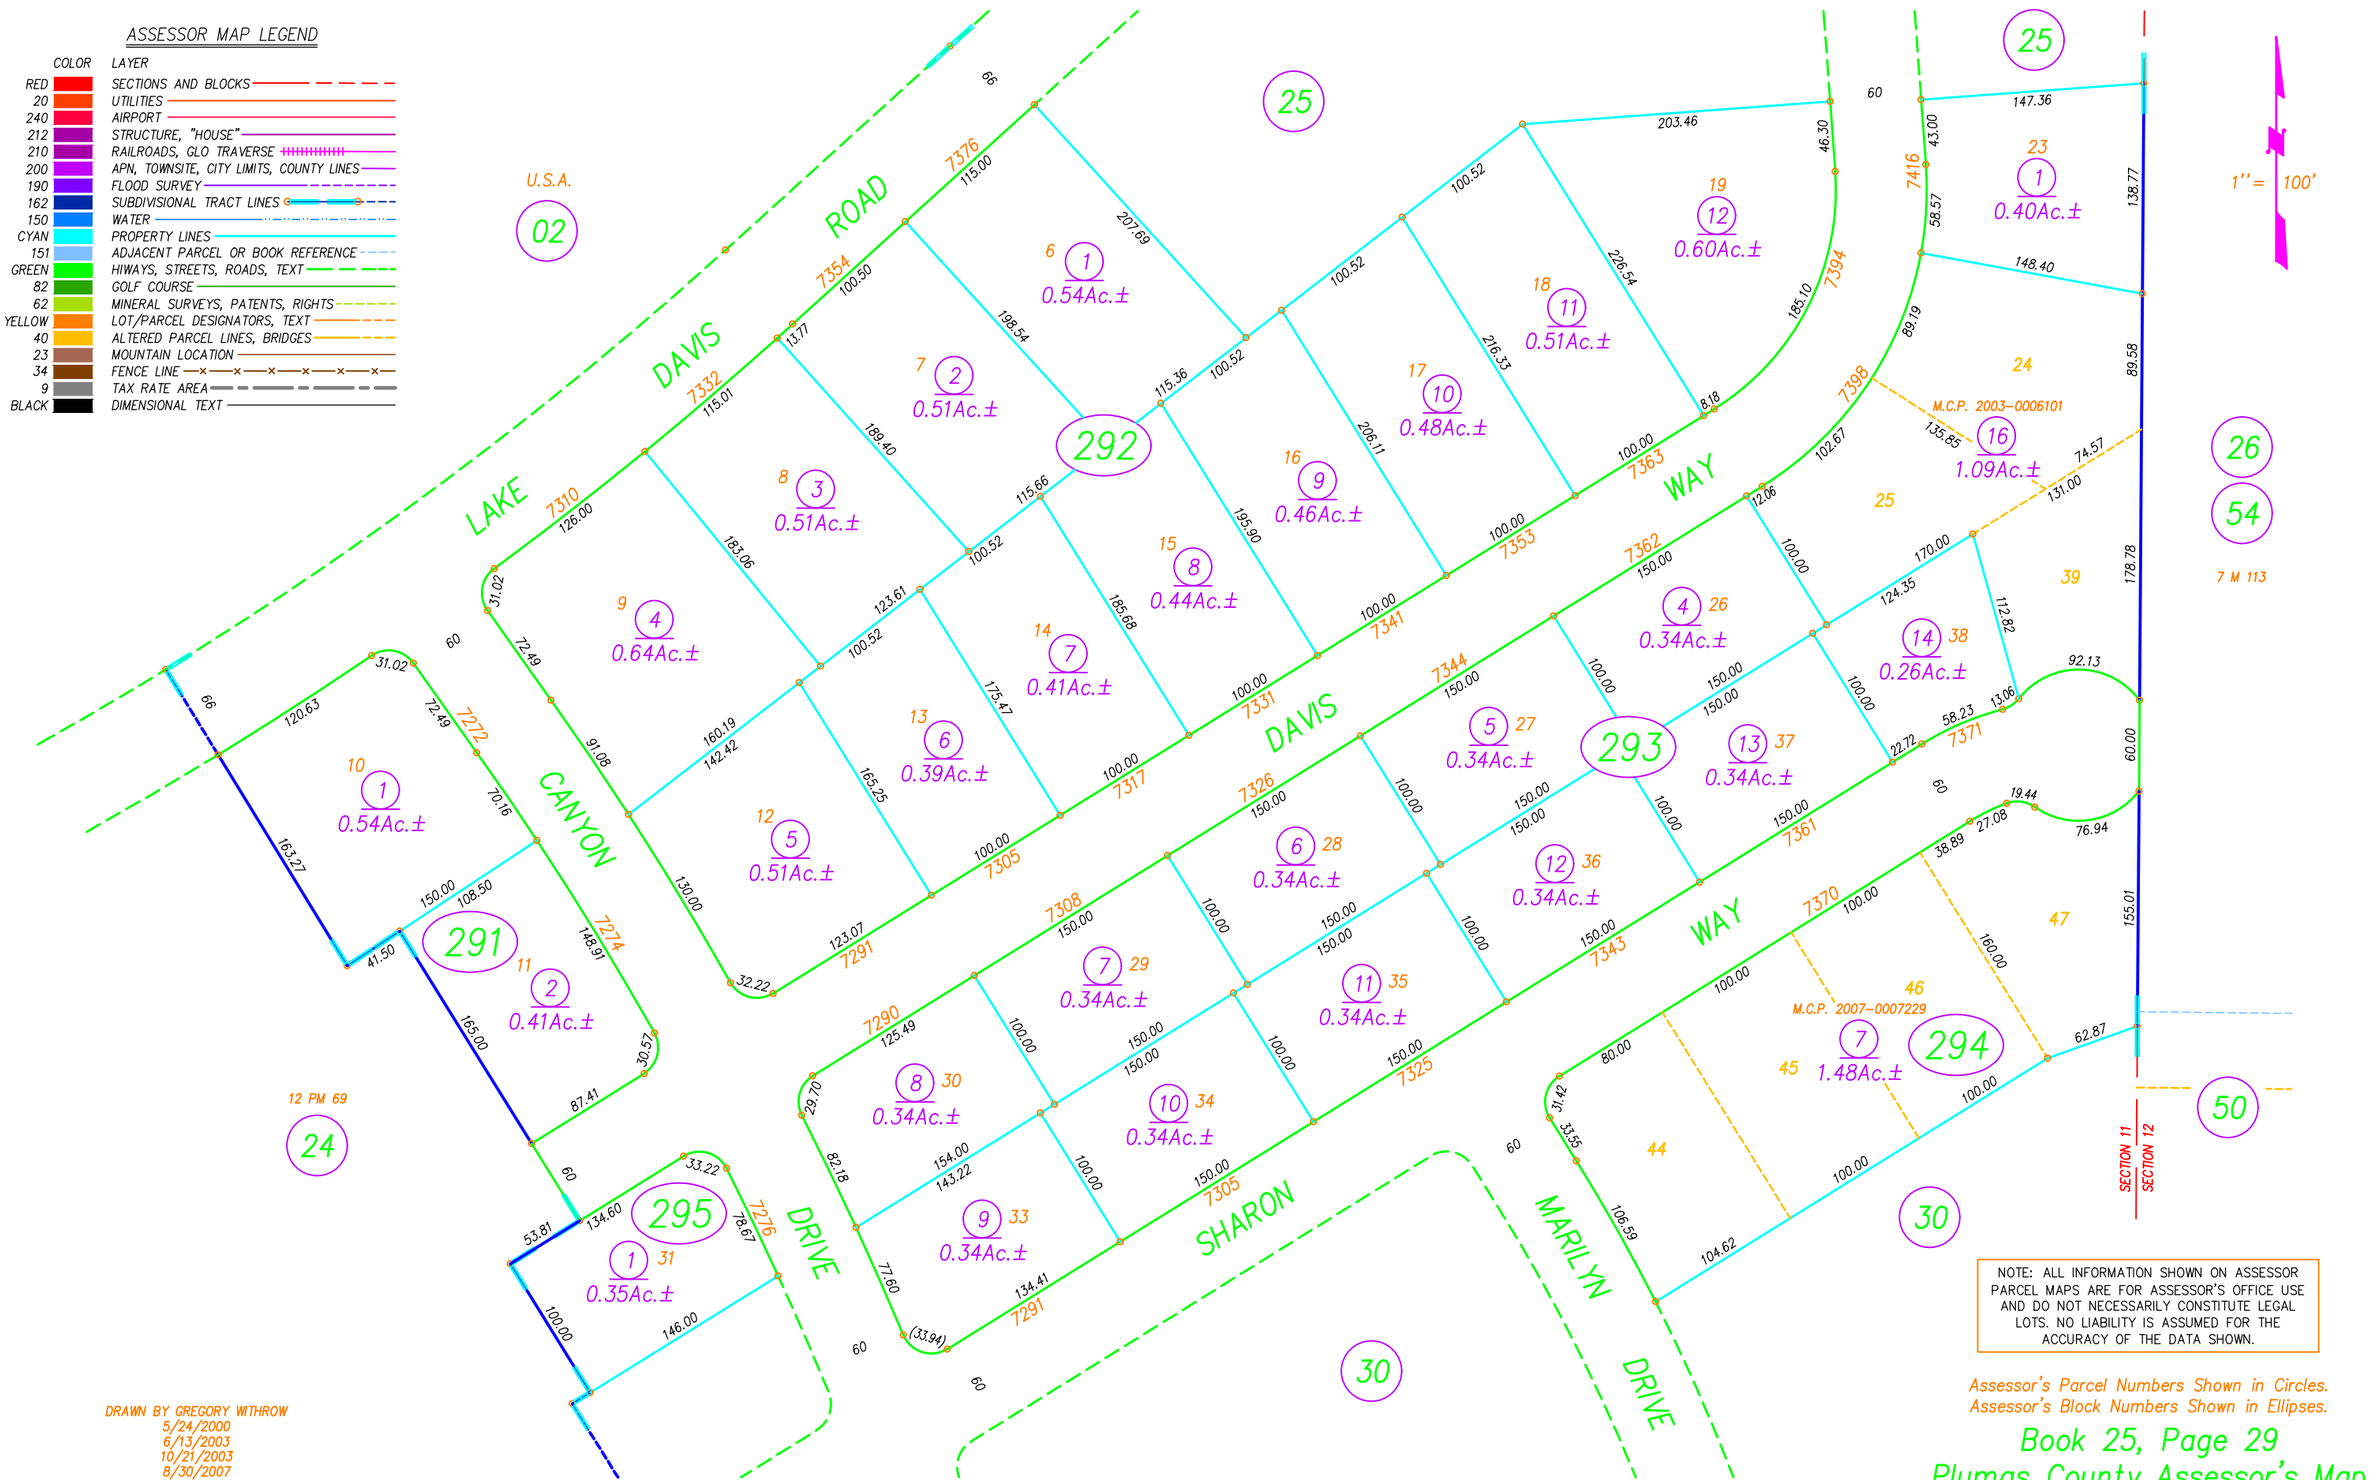

NOTE: ALL INFORMATION SHOWN ON ASSESSOR PARCEL MAPS ARE FOR ASSESSOR'S OFFICE USE AND DO NOT NECESSARILY CONSTITUTE LEGAL LOTS. NO LIABILITY IS ASSUMED FOR THE ACCURACY OF THE DATA SHOWN.

Assessor's Parcel Numbers Shown in Circles.
Assessor's Block Numbers Shown in Ellipses.

DRAWN BY GREGORY WITHROW
5/24/2000
6/13/2003
10/21/2003
8/30/2007
REDRAWN BY CORY BROMBY
11/23/22

LAKE DAVIS HIGHLANDS SUBDIVISION 1, R.M. BK. 3, PG. 76

Book 25, Page 29
Plumas County Assessor's Map
2022