POR. SEC. 11, T. 23 N., R. 13 E., M.D.B.&M.

Tax Rate Area
53-160

25-51

ASSESSOR MAP LEGEND

COLOR	LAYER
RED	SECTIONS AND BLOCKS
30	UTILITIES
240	AIRPORT
212	STRUCTURE,"HOUSE".
210	RAILROADS, GLO TRAVERSE
200	ASSESSOR'S PARCEL NUMBER, TOWNSITE, CITY LIMITS, COUNTY LINES.
191	FLOOD SURVEY
162	SUBDIVISIONAL TRACT LINES
140	WATER
CYAN	ASSESSOR'S PARCEL PROPERTY LINES
131	ADJACENT PARCEL, PAGE OR BOOK REFERANCE
GREEN	HIWAYS, STREETS, ROADS AND TEXT
82	GOLF COURSE
60	MINERAL SURVEYS, PATENTS, RIGHTS
YELLOW	LOT & PARCEL DESIGNATORS, TICK MARKS AND TEXT
40	ALTERED PARCEL LINES AND BRIDGES
21	MOUNTAIN LOCATION
34	FENCE LINE
8	TAX RATE AREA
BLACK	DIMENSIONAL TEXT

DRAWN BY GREGORY WITHROW

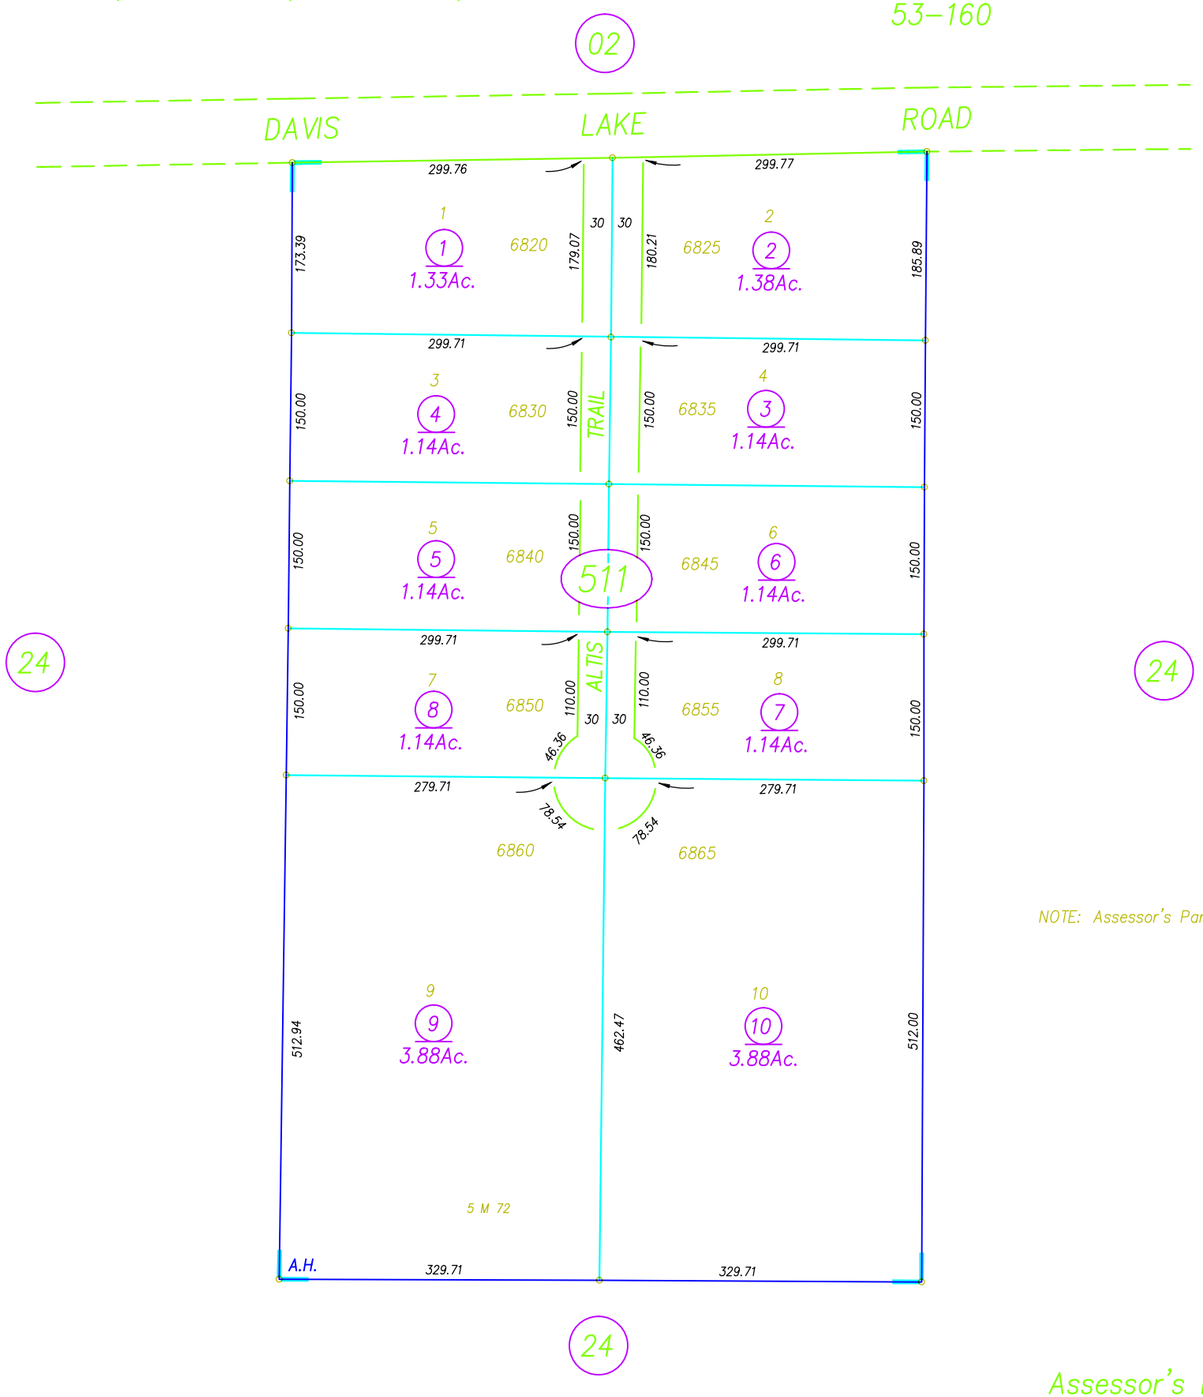

1'' = 150'

NOTE: Assessor's Parcel Numbers Shown in Circles.

ASSESSOR'S PLATS ARE FOR GENERAL PROPERTY LOCATION AND TAX PURPOSES ONLY. THEY MAY NOT BE USED AS A BASIS FOR LEGAL PROPERTY DESCRIPTIONS.

ALTIS HIGHLANDS, R.M. BK. 5, PG. 72

DRAWN BY GREGORY WITHROW
3/9/2000

Assessor's Map Bk.25, Pg.51
County of Plumas, Calif.

Roll Year 2000

©2001 CHARLES W. LEONHARDT